PRODUCED BY AN AUTODESK EDUCATIONAL PRODUCT

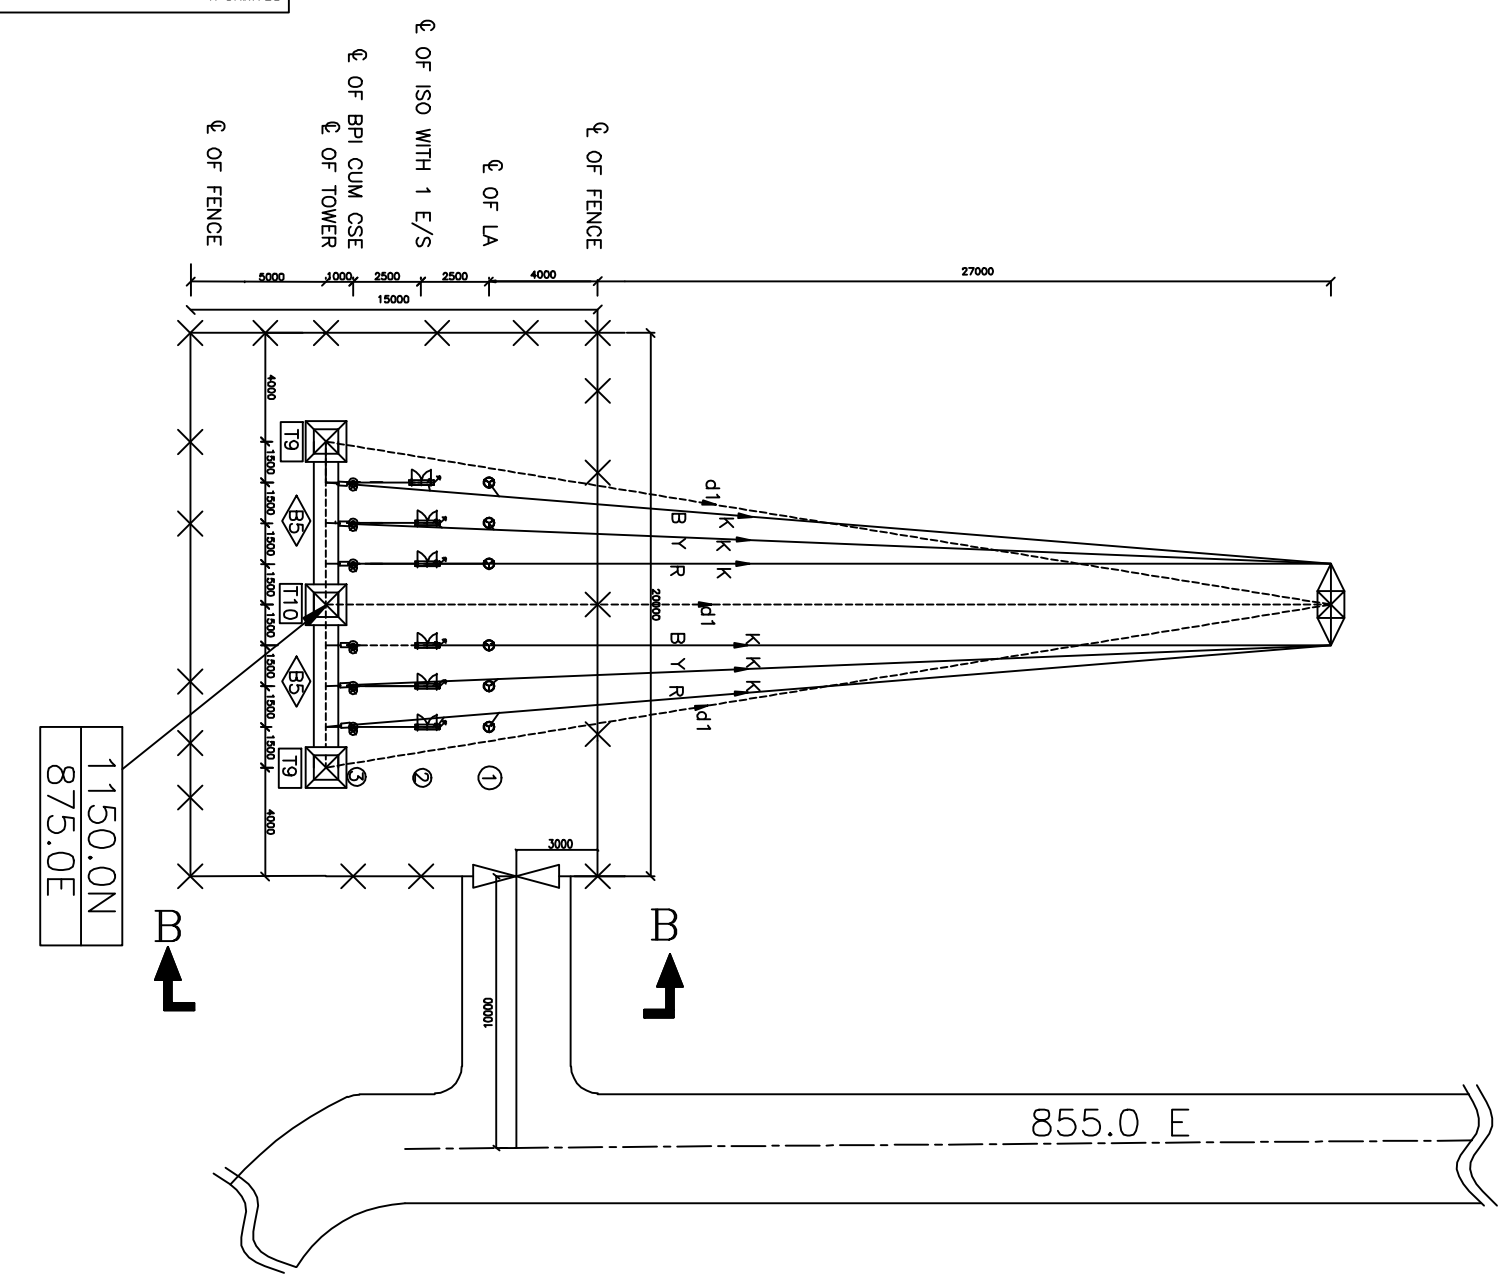

11kV SWITCHYARD AT RIVER WATER PUMP SIDE

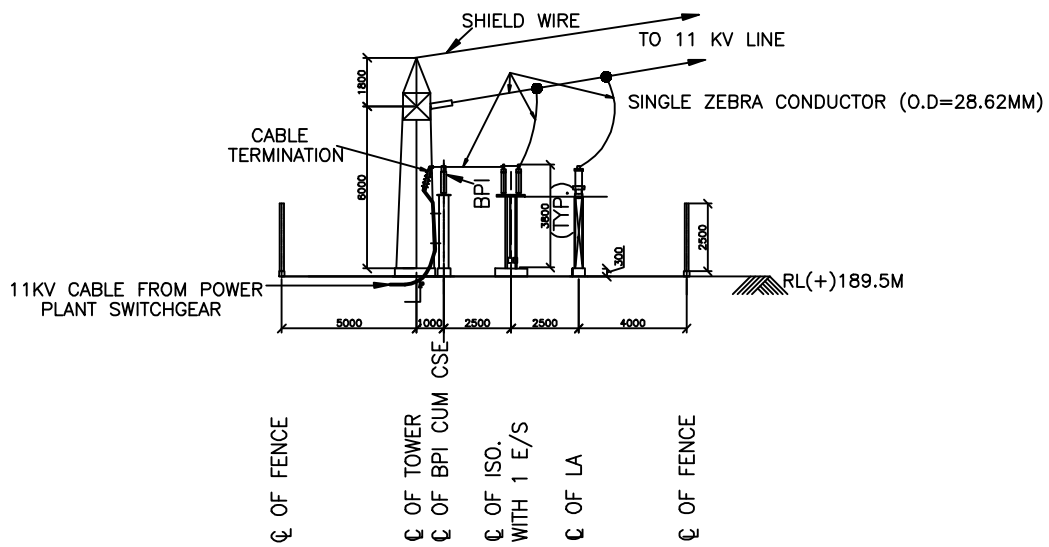

SECTION B–B

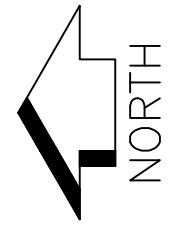

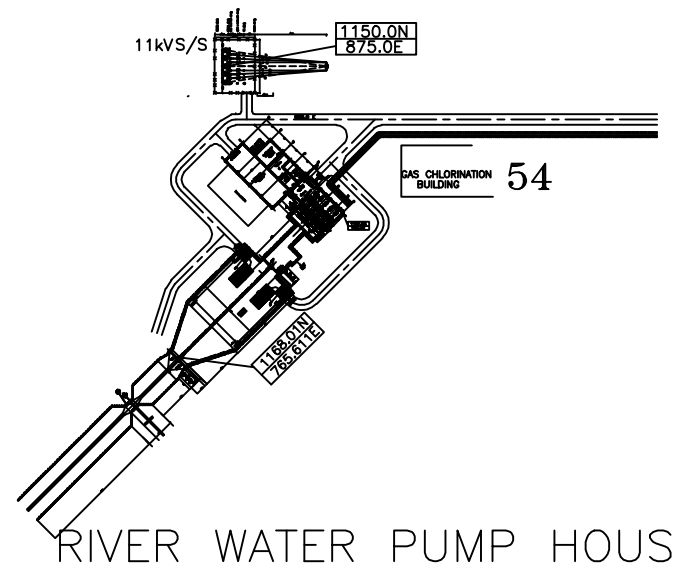

RIVER WATER PUMP HOUSE

KEY PLAN

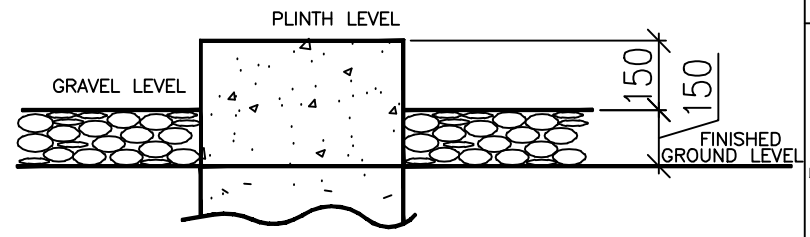

TYPICAL PLINTH LEVEL

REV.	DATE	REASONS FOR REVISION	DRN.	PREPARED BY	CHECKED BY	APPROVED BY

OWNER
RAJASTHAN RAJYA VIDYUT UTPADAN NIGAM LIMITED

PROJECT
2X660MW THERMAL POWER PLANT,SURAT GARH STAGE -V, UNIT 7 & 8 AT SURATGARH , RAJASTHAN

OWNER'S ENGINEER
TATA CONSULTING ENGINEERS LIMITED

EPC CONTRACTOR
BHARAT HEAVY ELECTRICALS LTD TRANSMISSION BUSINESS GROUP

DEPT CODE		NAME	SIGN.	DATE
422	DRN	MS		17.07.14
	DESN	SK		
	CHD	SKS		
	APPD	RS		

TITLE
LAYOUT PLAN AND ELEVATION OF 11kV S/S AT SURATGARH

CV	ME	EL	I&C			DEPT.	SCALE 1:600	BHEL/SUB VENDOR DRG NO. TB-3-360-316-016
						SIGN		
						DATE		SHT. No 03 OF 03 REV. 00

DRAWING No. TB-3-360-316-016

COPY RIGHT AND CONFIDENTIAL
The information on this document is the property of BHARAT HEAVY ELECTRICALS LIMITED
It must not be used directly or indirectly in anyway detrimental to the interest of the company.

COMPUTER DRG. PATH NAME :
REF. DRG. No.
SIGN. & DATE
INVENTORY No.

PRODUCED BY AN AUTODESK EDUCATIONAL PRODUCT
PRODUCED BY AN AUTODESK EDUCATIONAL PRODUCT
PRODUCED BY AN AUTODESK EDUCATIONAL PRODUCT