ANNEXURE-II

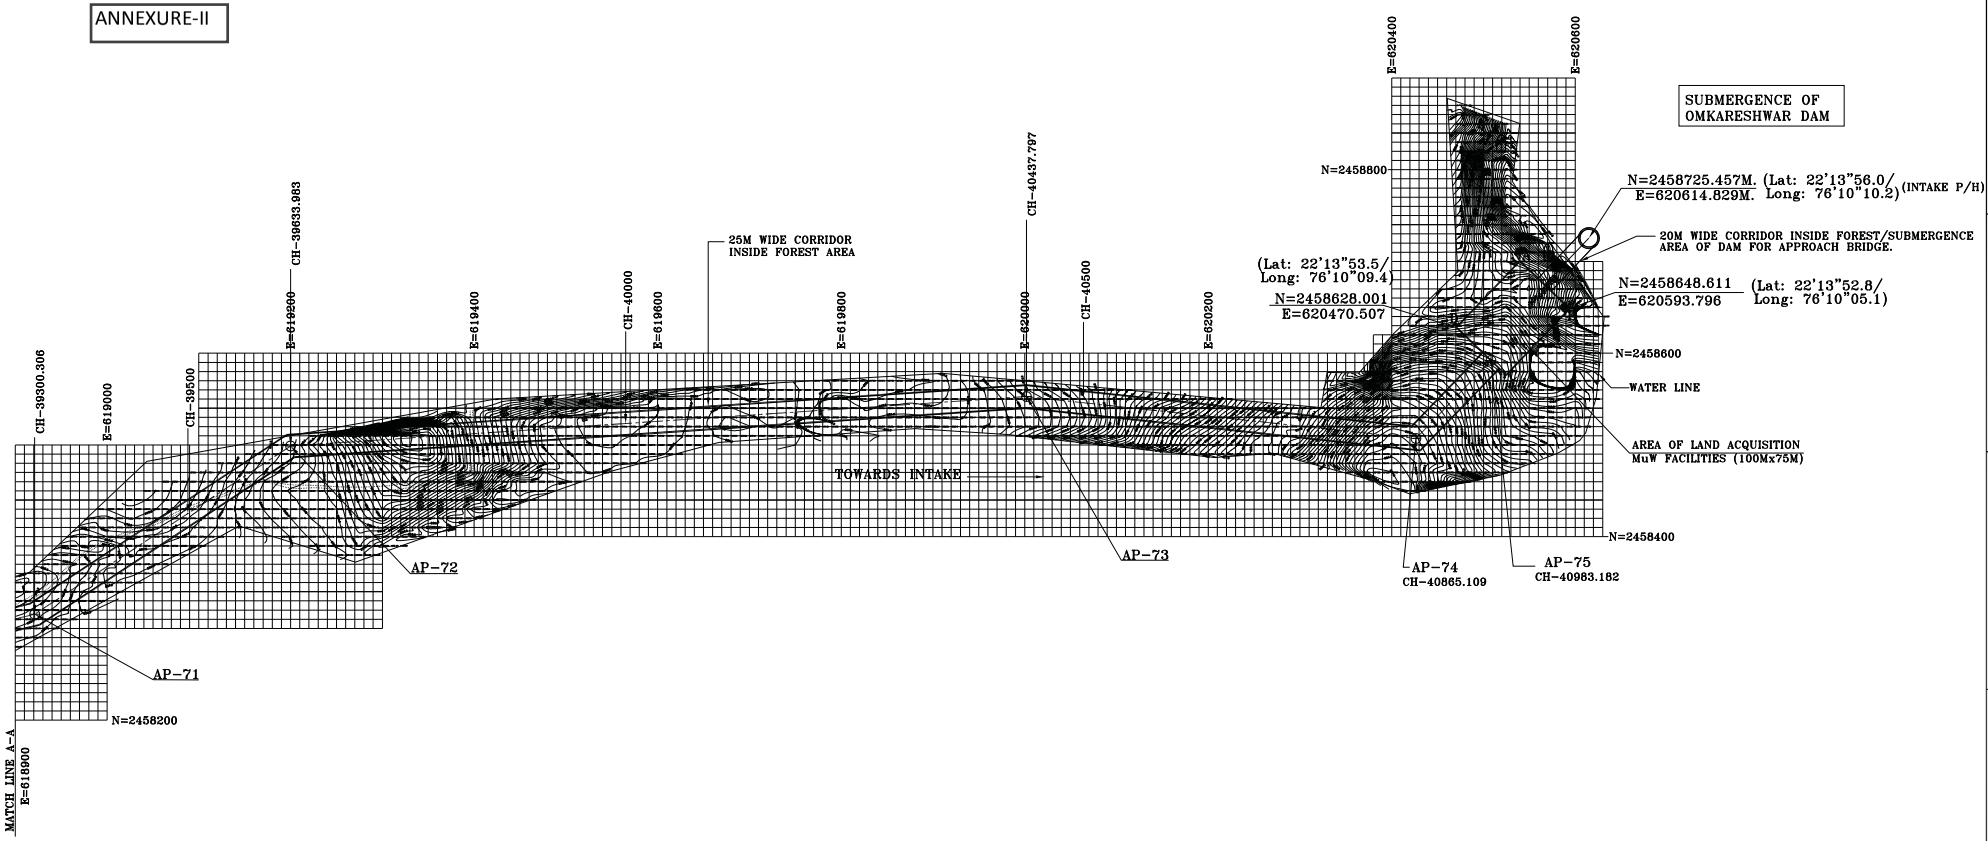

LEGEND :

SYMBOL	DESCRIPTION
	ROAD
	METAL ROAD
	RIVER
	NALA
	POND
	CONTOUR
	TREE
	BUILDING
	HUTMENT
	CULVERT
	WELL
	ANGLE POINT(AP)
	ELECTRIC POST
	TUBE WELL
	CENTER LINE
	BORDAR
	WATER TANK
	RAIL LINE
	FOREST PILLAR
	BRIDGE
	GATE

-:CO-ORDINATES OF TURNING POINTS:-

S.L NO.	LATITUDE	LONGITUDE
AP-71	22'13"43.1	76'09"10.9
AP-72	22'13"49.0	76'09"20.7
AP-73	22'13"50.5	76'09"48.7
AP-74	22'13"49.7	76'10"07.1
AP-75	22'13"53.0	76'10"10.7

FOR TENDER PURPOSE ONLY

एन टी पी सी NTPC

NTPC Limited

(A GOVERNMENT OF INDIA ENTERPRISE)
ENGINEERING DIVISION

NTPC DRAWING NO.:

CLIENT : NTPC LIMITED KHARGONE

SURVEYED BY : C & C CONSULTING FIRM, 64A, HINDUSTAN PARK, KOLKATA 700 029

TITLE : PRELIMINARY TOPOGRAPHICAL SURVEY OF THE MAKE UP WATER PIPELINE CORRIDOR

DRG. NO. – CCCF/NTPC/TS/12/2112

SHEET NO.	REV.
SH.01 OF 12	1

DRAWN BY	CHECKED BY	DATE	APPROVED BY	SCALE
M.S	S.C.	26.03.2012		1:50000

This document is the property of NTPC LIMITED. No part of this document will be reproduced by any means without the written permission.

ANNEXURE-II

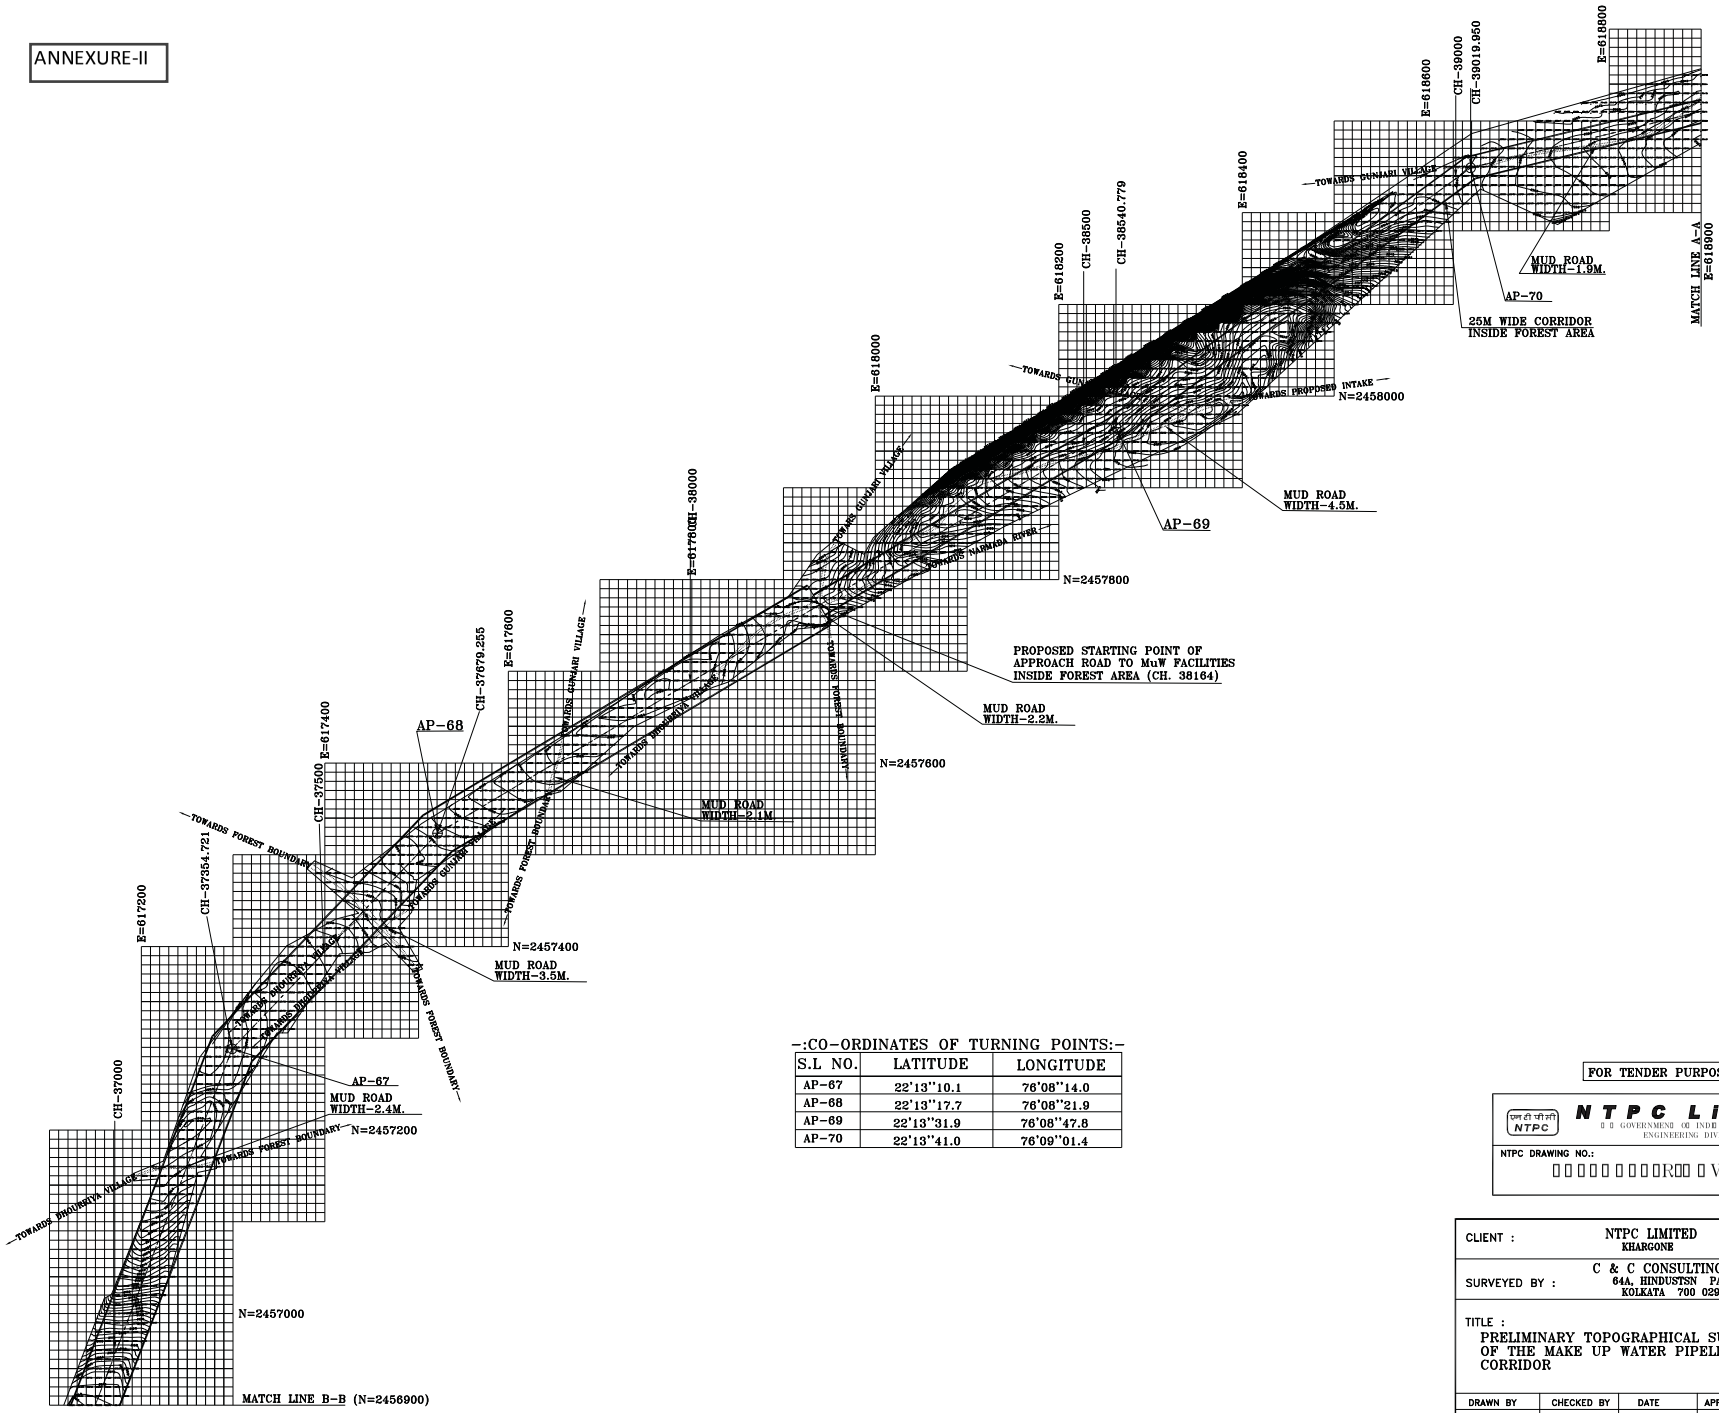

-:CO-ORDINATES OF TURNING POINTS:-

S.L NO.	LATITUDE	LONGITUDE
AP-67	22°13''10.1	76°08''14.0
AP-68	22°13''17.7	76°08''21.9
AP-69	22°13''31.9	76°08''47.8
AP-70	22°13''41.0	76°09''01.4

FOR TENDER PURPOSE ONLY

NTPC Limited
GOVERNMENT OF INDIA ENTERPRISE
ENGINEERING DIVISION

NTPC DRAWING NO.: [illegible]

CLIENT :	NTPC LIMITED KHARGONE
SURVEYED BY :	C & C CONSULTING FIRM 64A, HINDUSTAN PARK KOLKATA 700 029
TITLE :	PRELIMINARY TOPOGRAPHICAL SURVEY OF THE MAKE UP WATER PIPELINE CORRIDOR
DRG. NO. –	CCCF/NTPC/TS/12/2112
SHEET NO.	SH.02 OF 12
REV.	1

DRAWN BY	CHECKED BY	DATE	APPROVED BY	SCALE
M.S	S.C.	26.03.2012		1:50000

CAD FILE NAME : [illegible]

ANNEXURE-II

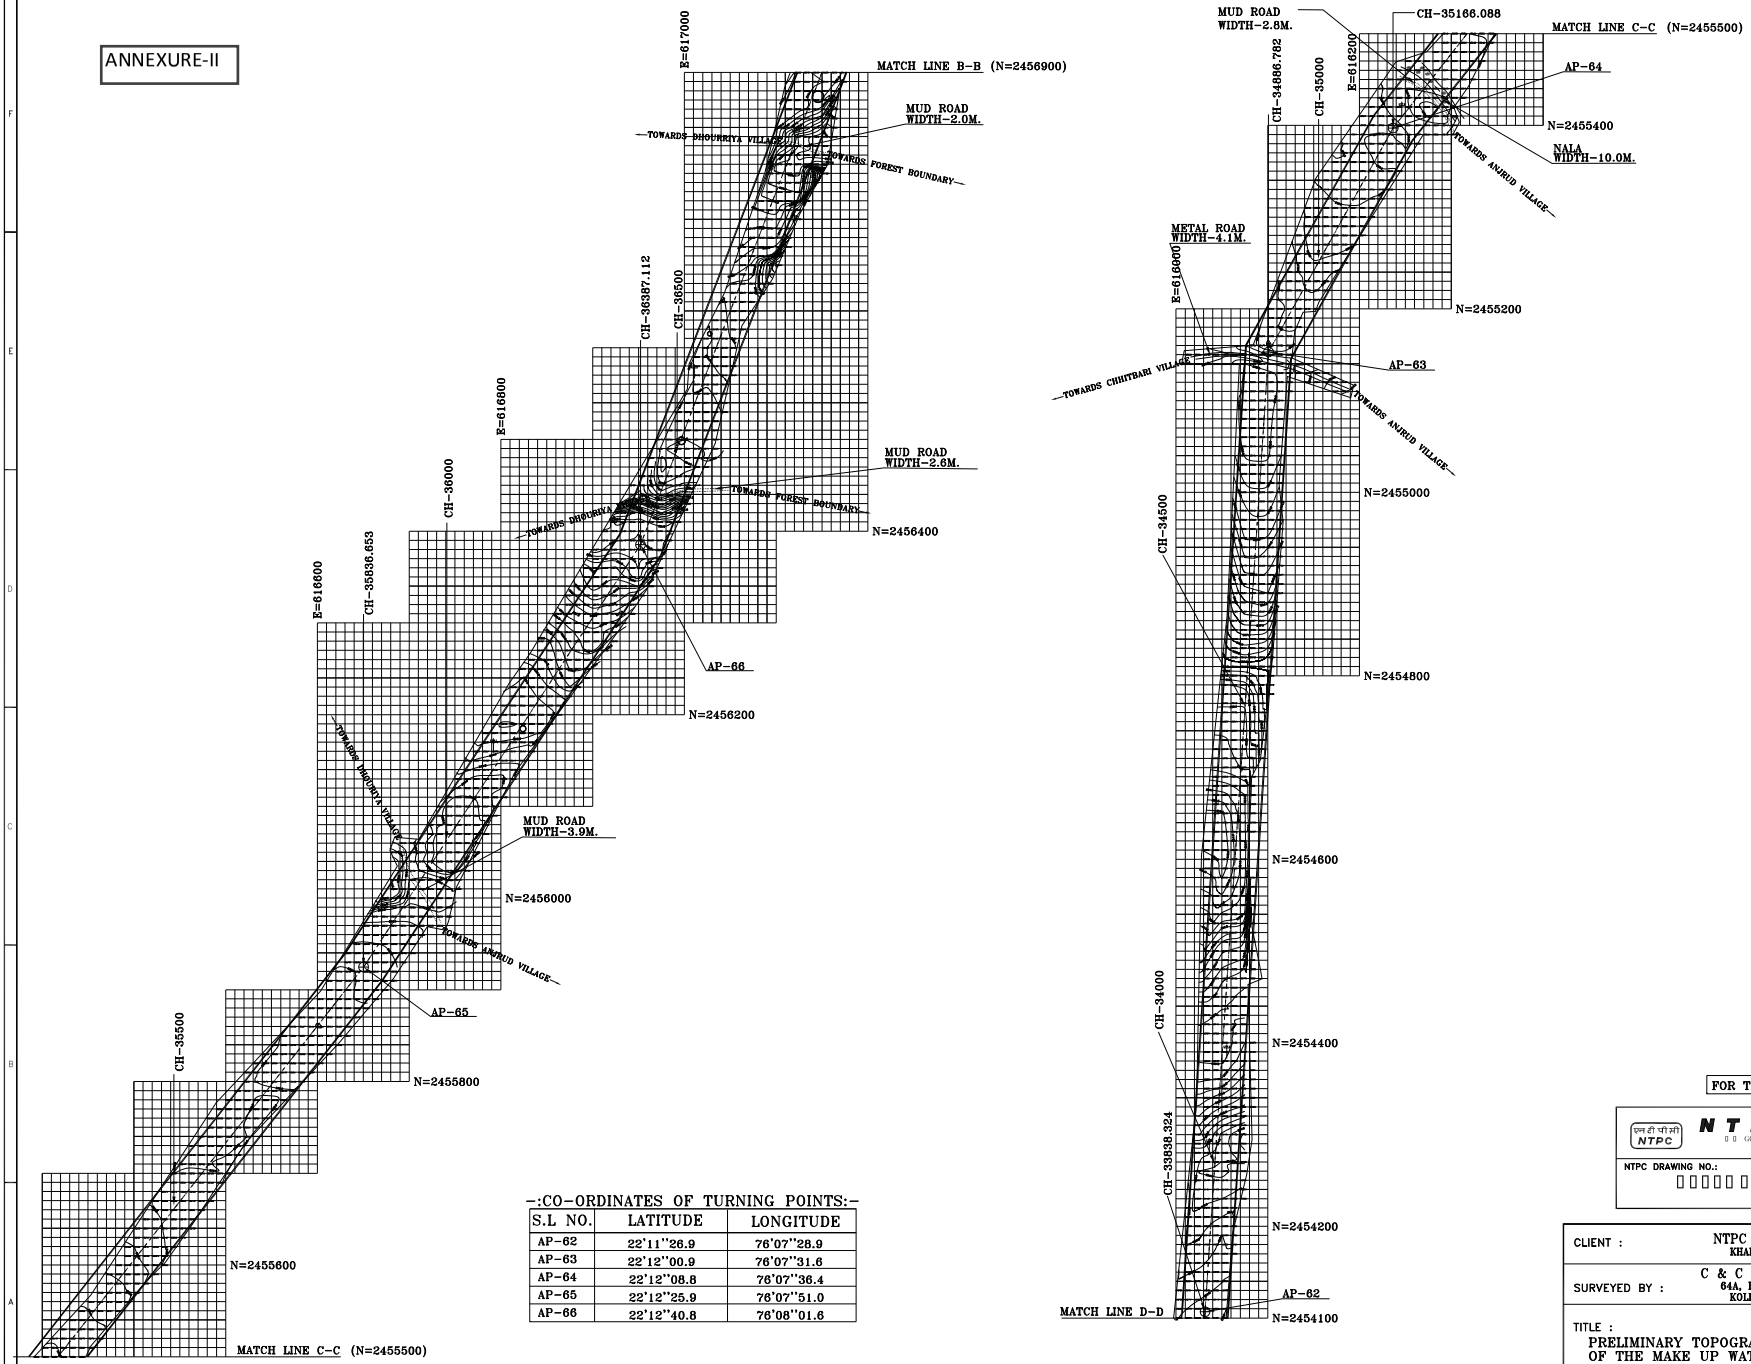

-:CO-ORDINATES OF TURNING POINTS:-

S.L NO.	LATITUDE	LONGITUDE
AP-62	22'11''26.9	76'07''28.9
AP-63	22'12''00.9	76'07''31.6
AP-64	22'12''08.8	76'07''36.4
AP-65	22'12''25.9	76'07''51.0
AP-66	22'12''40.8	76'08''01.6

FOR TENDER PURPOSE ONLY

एन टी पी सी NTPC

NTPC Limited

GOVERNMENT OF INDIA ENTERPRISE
ENGINEERING DIVISION

NTPC DRAWING NO.:

CLIENT : NTPC LIMITED KHARGONE

SURVEYED BY : C & C CONSULTING FIRM, 64A, HINDUSTAN PARK, KOLKATA 700 029

TITLE : PRELIMINARY TOPOGRAPHICAL SURVEY OF THE MAKE UP WATER PIPELINE CORRIDOR

DRG. NO. – CCCF/NTPC/TS/12/2112

SHEET NO.	REV.
SH.03 OF 12	1

DRAWN BY	CHECKED BY	DATE	APPROVED BY	SCALE
M.S	S.C.	26.03.2012		1:50000