SPECIFICATIONS	
FOUNDATION & BASEMENT	C.R.S. MASONRY
SUPER STRUCTURE	BRICK MASONRY
COLUMNS, BEAMS, CHAJJAS	STEEL & R.C.C. 1:2:4
ROOFING	GALVALUME COLOUR COATED PLP SHEETS
FLOORING	CC FLOORING
DOORS	M.S. DOUBLE LEAF (Sliding)
WINDOWS	RCC PRECAST LOUVERED
PLASTERING	CEMENT MORTAR 1:3
LOUVERS & CLADDING	GALVALUME COLOUR COATED SHEET

SCHEDULE OF OPENINGS		
M.S. SLIDING DOOR	S/D	4200 X 4200
RCC PRECAST LOUVERS	R/L	1800 X 900

AREAS	
PLINTH AREA OF PRESS SHOP (South side)	: 4560.00 SQ.M

REFERENCE DRGS

REV.	DATE	ALTERED	CHD/APPD	REV.	DATE	ALTERED	CHD/APPD
ZONE				ZONE			

GENERAL NOTES

UNLESS OTHERWISE SPECIFIED

1) ALL DIMENSIONS ARE IN MM. & LEVELS ARE IN METRES.

2) DISCREPANCY IN DRAWING IF ANY SHALL BE BROUGHT TO THE NOTICE OF THE SITE ENGINEER/CONSULTING ENGINEER.

SIRI CONSULTANTS
ARCHITECTS & ENGINEERS
AMEERPET, HYDERABAD-16.

TYPE OF PRODUCT OR NAME OF CUSTOMER/PROJECT

BHARAT HEAVY ELECTRICALS LTD.
BHOPAL

	NAME	SIGN.	DATE	NO. OF VAR.
DRN.	VIJAY		3.10.08	
CHD.	D.S.R			
APPD.	D.S.R			

DEPT. CODE	UNTOL DIMS. GK. CMF	SCALE 1:100	WEIGHT(KG)	TO ASSY.DRG. -N.A.-	ITEMNO. -N.A.-	NO.OF ITEMS -N.A.-

TITLE: PRESS SHOP SOUTH SIDE EXPANSION
PLAN ELEVATION & CROSS SECTION

CARD CODE: N.A.

DRAWING NO. SCBHEL/PS/SOUTH/A/1005 — REV. 0

SHT. No 01 — NO. OF SHT. 01

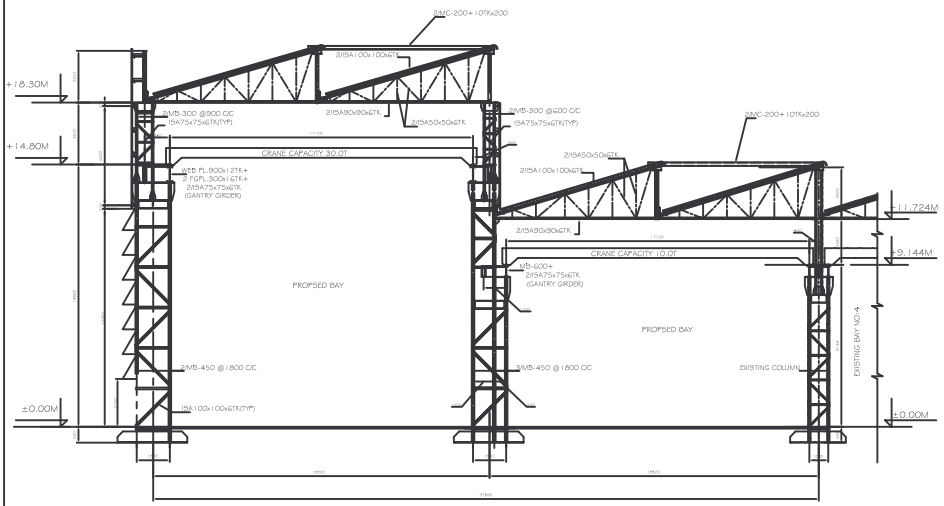

EXISTING
I . M . M STORE SHED

SECTION `A-A'

Key plan

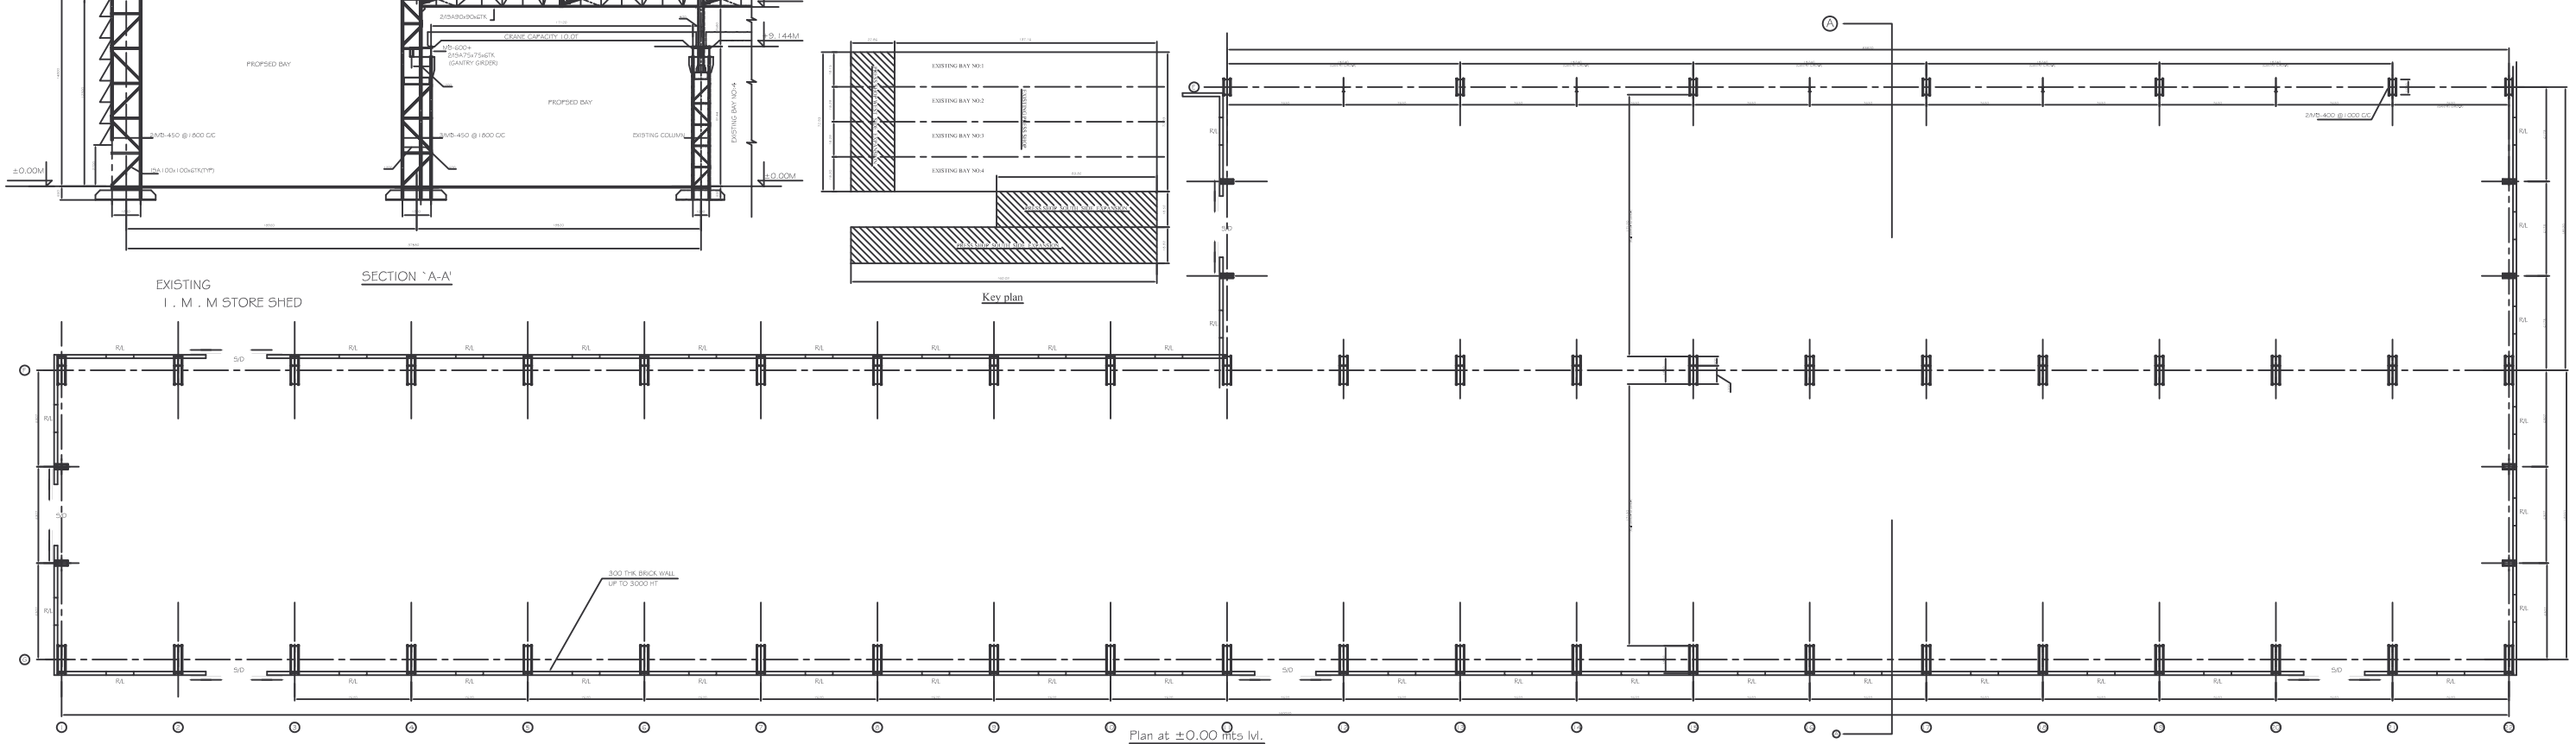

Plan at ±0.00 mts lvl.

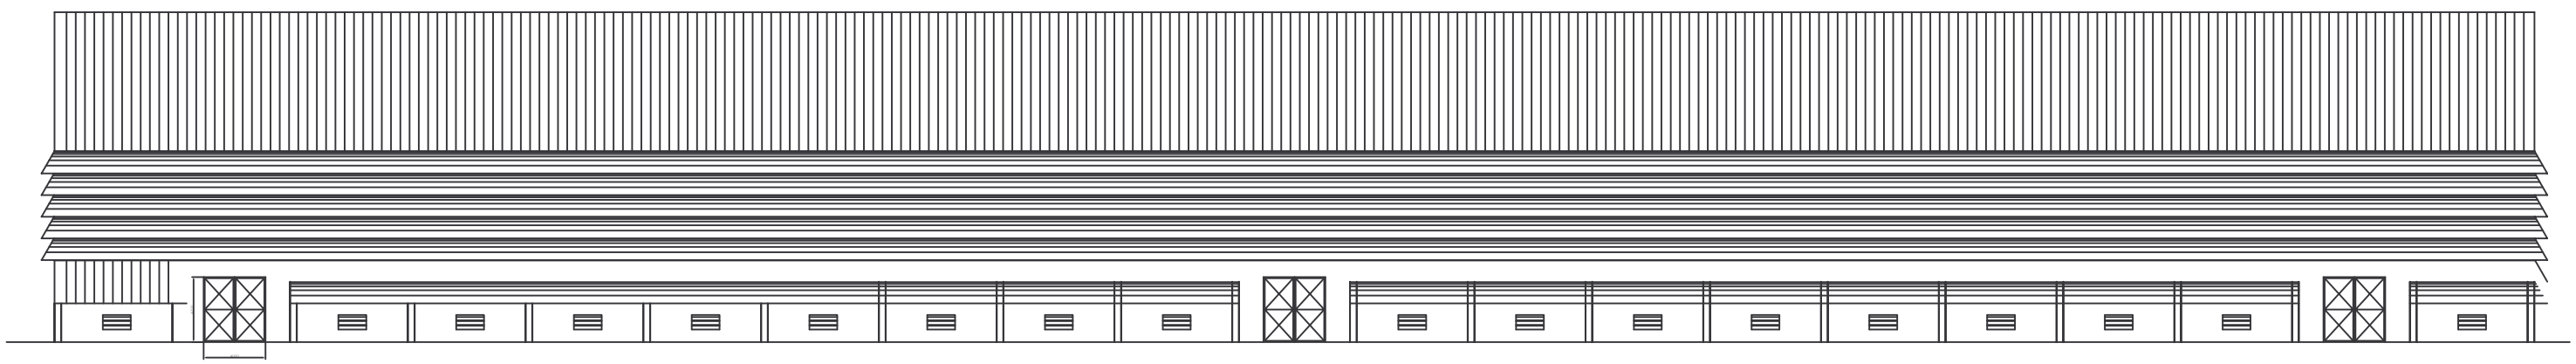

South side elevation