DRAWING No. TB-0-311-316-002

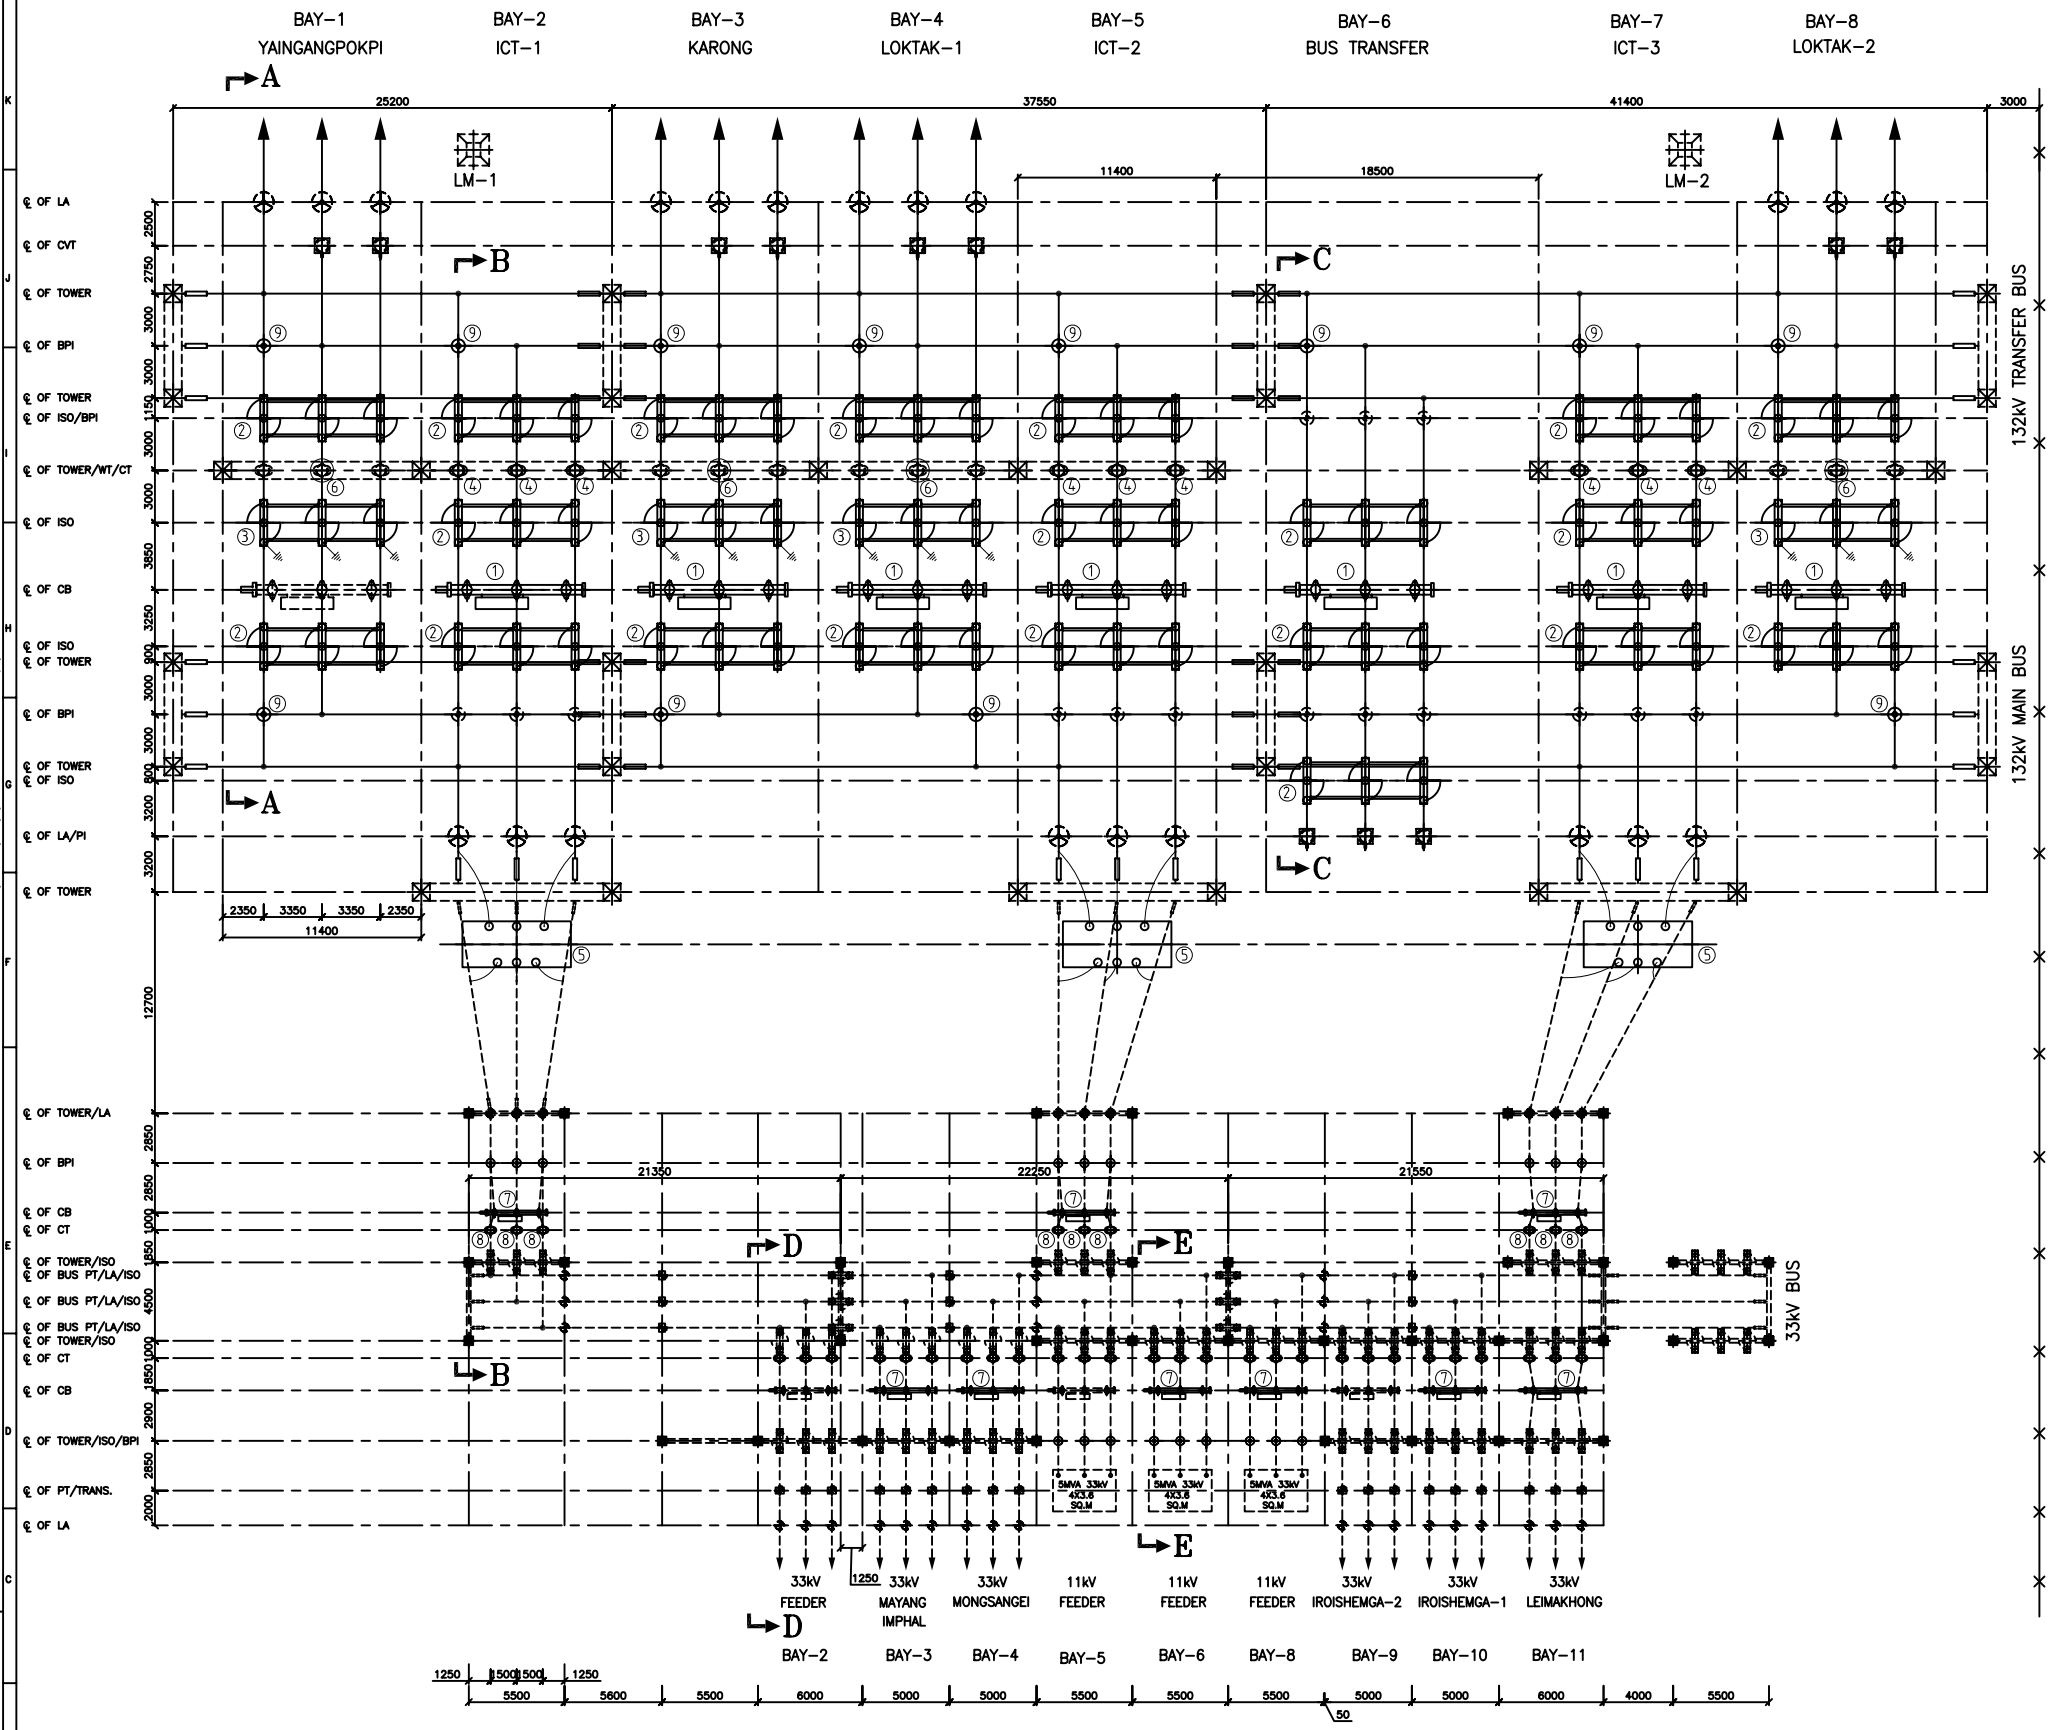

OUTDOOR EQUIPMENT DETAILS

S.No	DESCRIPTION	LEGEND	VOLTAGE CLASS (kV)	QTY. No.
1.	SF6 CIRCUIT BREAKER, 3-POLE 1250A, 3-PH		145	07
2.	HORIZONTAL DOUBLE BREAK ISOLATOR (MECHANICALLY GANGED MOTOR OPERATED) WITHOUT E/S 1250A, 3-PH		145	20
3.	HORIZONTAL DOUBLE BREAK ISOLATOR (MECHANICALLY GANGED MOTOR OPERATED WITH ONE E/S (MECHANICALLY GANGED MANUALLY OPERATED), 1250A, 3-PH		145	04
4.	CURRENT TRANSFORMER 200-150/1/1/1/1/1A, 1-PH		145	09
5.	31.5MVA, 132/33kV, Ynyn0, % IMPEDANCE 10%±10%, TAPPING +10% TO -10% IN STEPS OF 1.25%		132/33	03
6.	0.5mH, 1250A WAVE TRAPS, 1-PH		132	04
7.	33kV OUTDOOR VACUUM CIRCUIT BREAKER. 3-PH		36	09
8.	33kV CURRENT TRANSFORMER 600/1A, 1-PH		36	09
9.	132kV BUS POST INSULATOR		36	12

ADDITIONAL INFORMATION
W.O.No. 8900211UR
STATUS OF DRAWING
DISTRIBUTION OF PRINTS

PROJECT RENOVATION AND AUGMENTATION OF 132/33kV EXISTING SUB-STATION AT YUREMBAM
CUSTOMER MANIPUR ELECTRICITY DEPARTMENT (MED)

BHEL भारत हेवी इलेक्ट्रिकल्स लिमिटेड
ट्रांसमिशन परियोजना विभाग
BHARAT HEAVY ELECTRICALS LTD.
TRANSMISSION PROJECTS DIVISION

	नाम/NAME	हस्ताक्षर/SIGN.	दिनांक/DATE
तैयार किया/DRAWN	KAPIL	KAPIL	01.07.08
जांचा/CHECKED	MS/SK/MK		
स्वीकृत/APPROVED	SN		

स्केल/SCALE — ड्राइंग कोड/DWG CODE

शीर्षक/TITLE
LAYOUT PLAN FOR 132/33kV SWITCHYARD

ड्राइंग सं./DRAWING NO. TB-0-311-316-002
रेव./REV. 00
शीट सं./SHEET No. 01 शीट्स कुल/NO.OF SHEET 02

REV.	DATE	ALTERED / CHECKED / APPROVED

INVENTORY No. | REF. DRG. No. | SIGN. & DATE | COMPUTER DRG. PATH NAME :