DRAWING No. TB-0-376-316-002

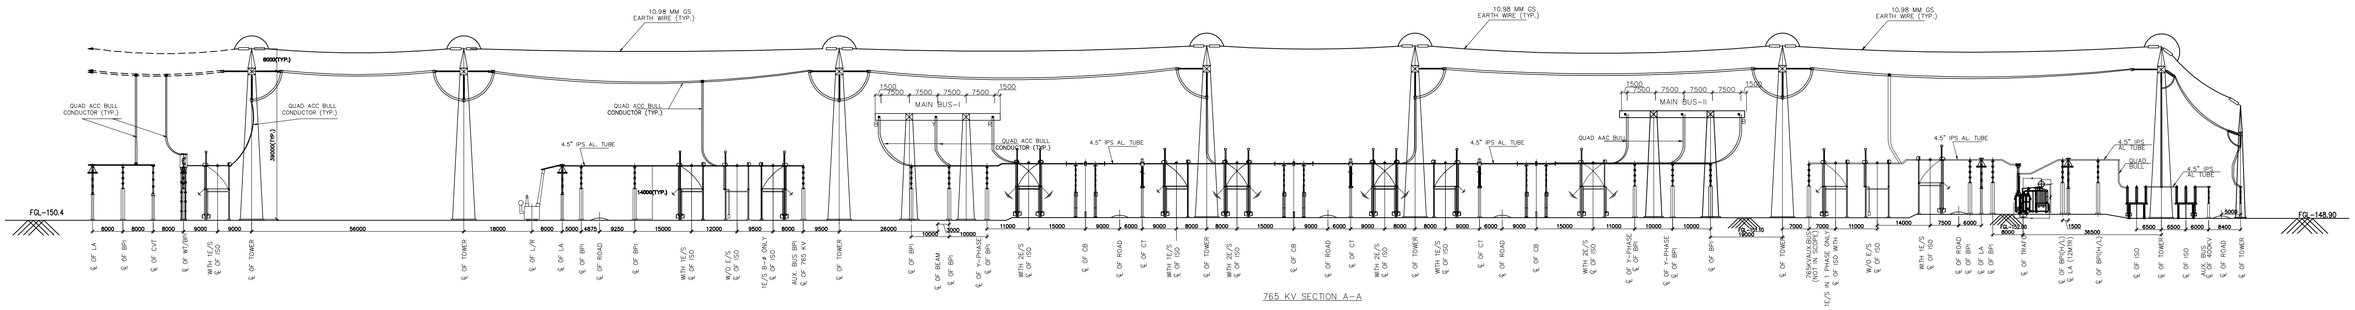

765 KV SECTION A-A

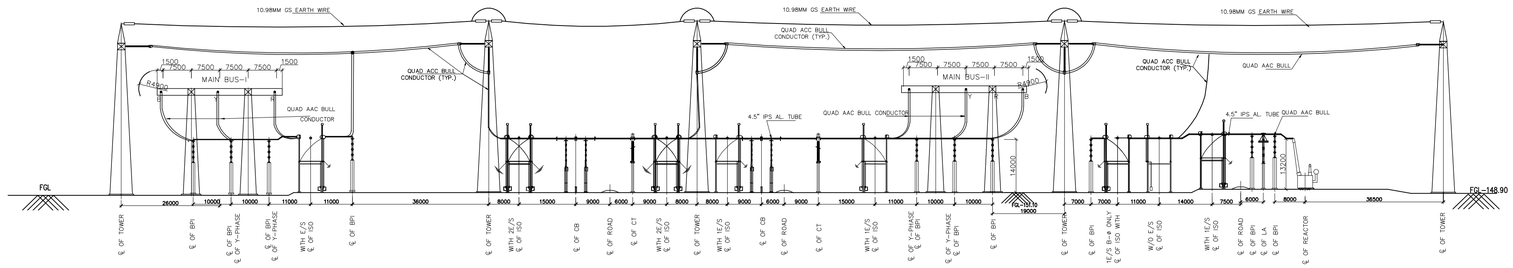

756KV SECTION B-B

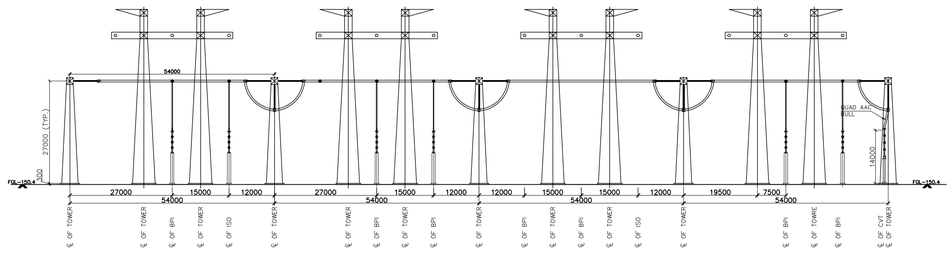

SECTION C-C (765 kV)
765 kV BUS SECTION (MAIN BUS I & II)

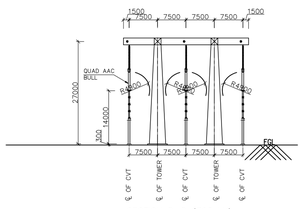

SECTION D-D (765 kV)
(BUS CVT MAIN BUS I & II)

ADDITIONAL INFORMATION W.O.No.	xzkgd@ifj;kstuk dk uke
NAME OF CUSTOMER	POWER GRID CORPORATION OF INDIA LTD
STATUS OF DRAWING	NAME OF PROJECT : SUBSTATION PACKAGE -SS01 765KV/400KV AGRA (UP) NEW SUBSTATION NOA NO.- CC-CS/494-NR1/SS-2546/3/G3/NOA-IAII/5163 & 5164
DISTRIBUTION OF PRINTS	Hkkjr gsoh bysfDVªkfudYl ¼Hkkjh½ V~kalfe ku ifj;kstuk foHkkx BHARAT HEAVY ELECTRICALS LTD. TRANSMISSION PROJECTS DIVISION

	NAME	SIGN	DATE
DRAWN	RK		22.01.15
CHECKED	VK		
APPROVED	RS		

foHkkx DEPT. | dksM CODE | vuqikr / SCALE NTS | dkMZ dksM CARD CODE

'kh"kZ TITLE: SECTIONAL ELEVATION FOR 765kV YARD AGRA UPPTCL(NEW) SUBSTATION

DRAWING NO. TB-0-376-316-002 | iqu#/REV. 00

SHEET No. 04 | /NEXT SHEET 05

REV.	DATE	ALTERED / CHECKED / APPROVED	ZONE

COPY RIGHT AND CONFIDENTIAL
The information on this document is the property of BHARAT HEAVY ELECTRICALS LIMITED
It may not be used directly or indirectly by any other person or company, nor shall it be copied, lent or disclosed to other company.

COMPUTER DRG. PATH NAME : | REF. DRG. No. | SIGN. & DATE | INVENTORY No.