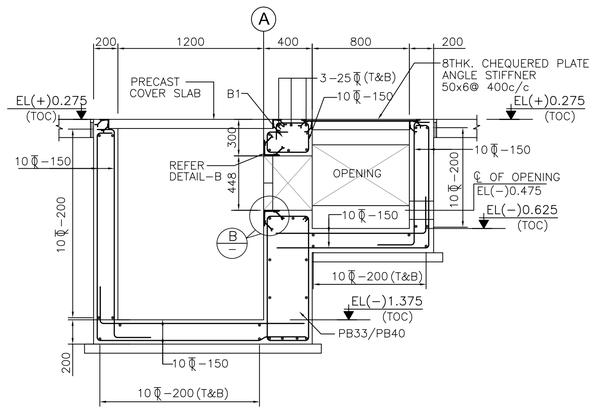

SECTION 60 (SCALE 1:25) 010

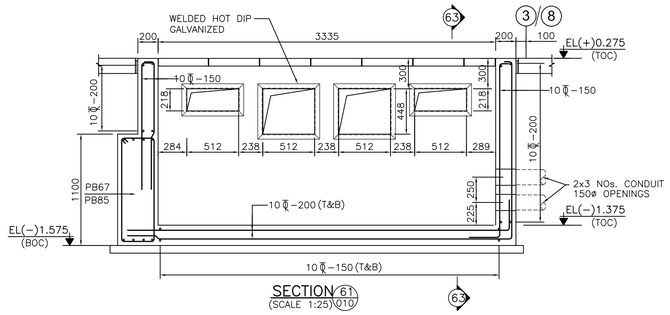

SECTION 61 (SCALE 1:25) 010

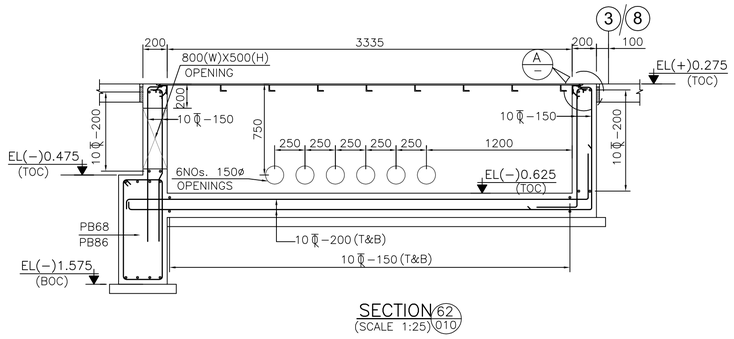

SECTION 62 (SCALE 1:25) 010

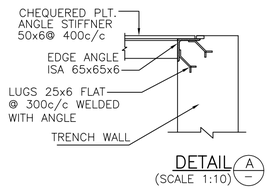

DETAIL A (SCALE 1:10)

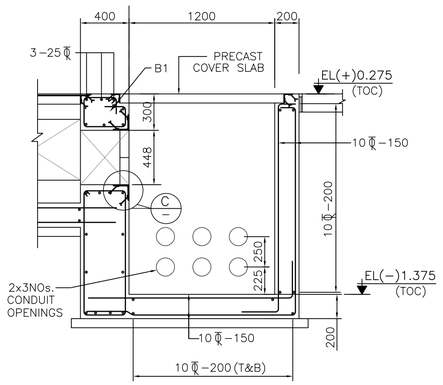

SECTION 63 (SCALE 1:25)

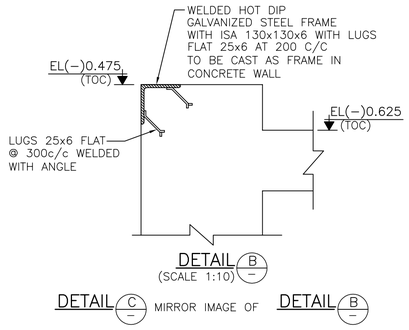

DETAIL B (SCALE 1:10)

DETAIL C MIRROR IMAGE OF DETAIL B

0 50 100 mm

THIS MEASUREMENT IS 100 mm ON ORIGINAL DRAWING
IF NOT 100 mm ON THIS COPY, ADJUST SCALES ACCORDINGLY.

NOTE

1. FOR ALL NOTES AND LEGEND REFER DWG.NO. 5517–3–40–010
2. READ THIS DRAWING IN CONJUCTION WITH
   DWG.NO. 5517–3–40–010
   DWG.NO. 5517–3–40–011
   DWG.NO. 5517–3–40–012
   DWG.NO. 5517–3–40–013
   DWG.NO. 5517–3–40–014

FOR APPROVAL

POWER GRID CORPORATION OF INDIA LIMITED
(A government of India Enterprise)

±800 kV 6000 MW HVDC Multi Terminal
NER/ER – NR/WR Interconnector–I

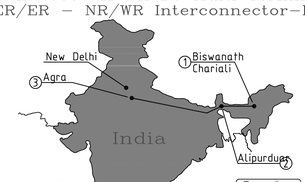

ABB AB
S–771 80 LUDVIKA, Sweden
Telephone: +46 240 782000

BHARAT HEAVY ELECTRICALS LTD.
TRANSMISSION PROJECTS DIVISION

Civil and Building Works incl EL and Mech. Services.

CONSULTANT
FICHTNER Consulting Engineers (India) Private Limited
Chennai.

AGRA CONVERTER STATION
MAIN SERVICE BUILDING

PLINTH BEAM DETAIL SHEET-4

Rev.ind	Revision	Year Week	Appd.

Date	Drawn by	Checked by	Scale (A1–Print)	Drawing No.	Rev
10.08.2012	KG/ARA	RMB/ASN	1:1	5517- 3-40-014	R0