FIRST ANGLE PROJECTION

(ALL DIMENSIONS ARE IN mm)

SHT. 01 OF 01 DRG. NO.

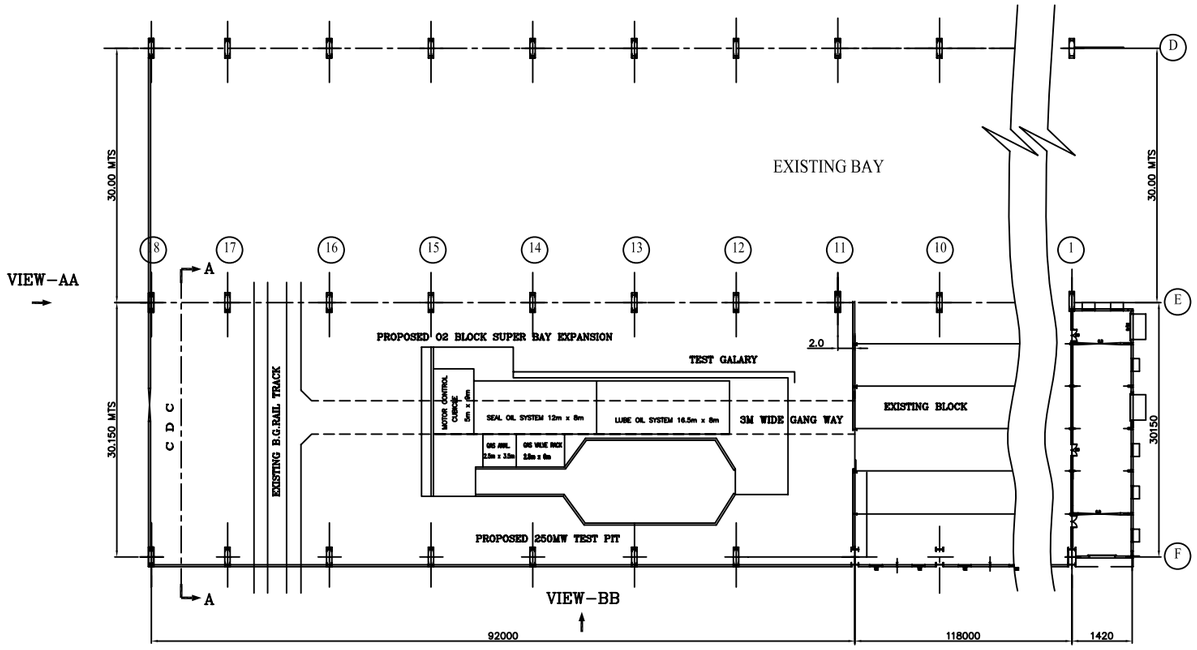

KEY PLAN (SCALE 1:500)

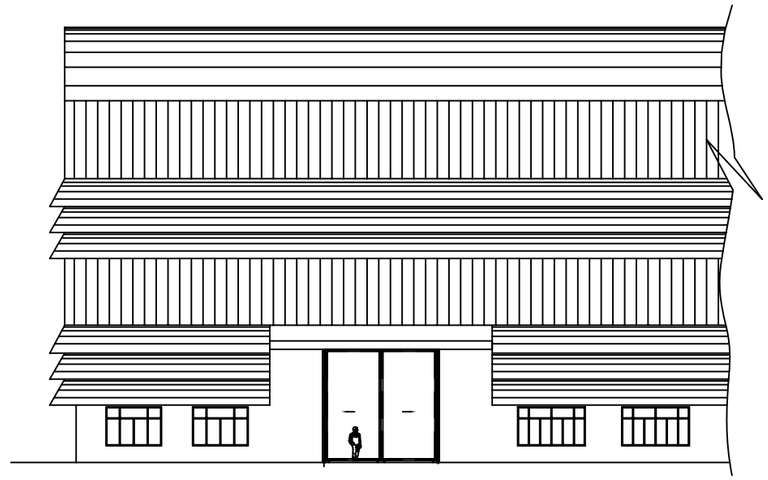

VIEW–BB

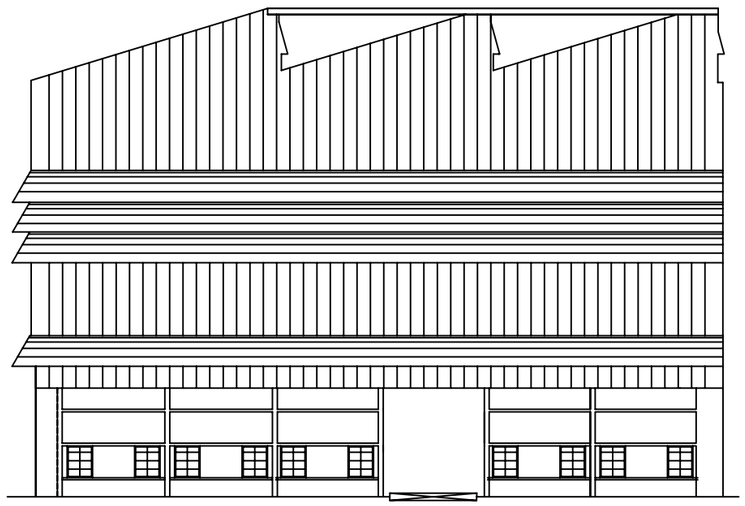

VIEW–AA

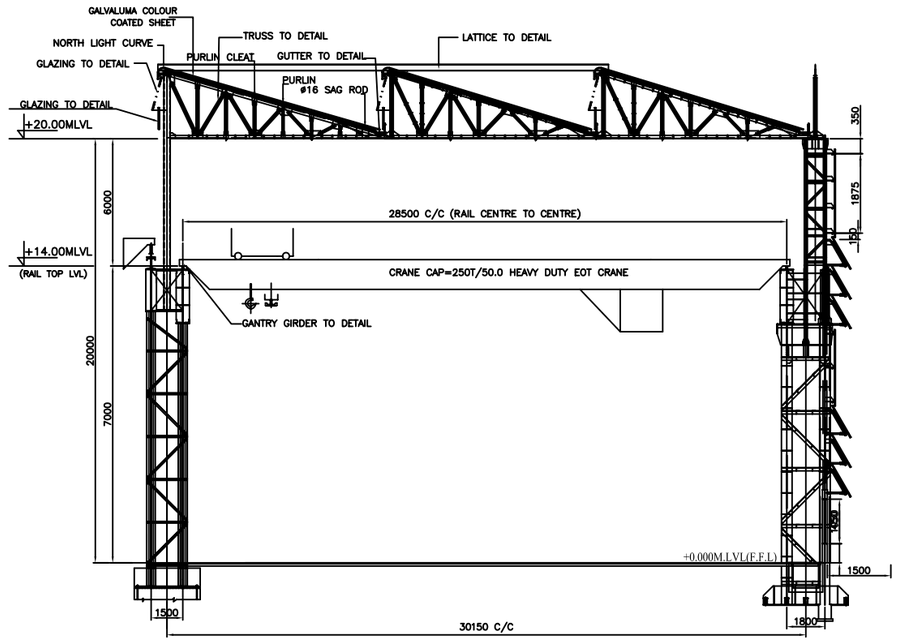

SECTION AT `A-A'

TENDERING PURPOSE ONLY

THE INFORMATION ON THIS DOCUMENT IS THE PROPERTY OF BHARAT HEAVY ELECTRICALS LIMITED. IT MUST NOT BE USED DIRECTLY OR INDIRECTLY IN ANY WAY DETRIMENTAL TO THE INTEREST OF THE COMPAY

GENERAL DIMENSIONAL LIMITS,FITS & TOLERANCES AS PER HY0230261

REV.	DATE	ALTERED CHD/APPD	ZONE

TYPE OF PRODUCT
OR
NAME OF CUSTOMER/PROJECT

BHARAT HEAVY ELECTRICALS LTD.
HYDERABAD

	NAME	SIGN.	DATE	NO.OF VAR.
DRN.			05.06.07	NA
CHD.			05.06.07	
APPD.			05.06.07	

DEPT.	UNTOL. DIMS.	SCALE	WEIGHT (KG)	REF. TO ASSY. DRG.	ITEM NO.	NO.OF ITEMS
PED CODE 580	GR. 9/M/F	N.T.S	NA	NA	NA	NA

TITLE 02 BLOCK (92x30 mts) SUPER BAY EXTENTION

CARD CODE NA

DRAWING NO. TENDER–01 REV. 00

SHT. No 01 NO. OF SHT. 01