FIRST ANGLE PROJECTION

(ALL DIMENSIONS ARE IN mm)

DRG. NO. SHT. 01 OF 01

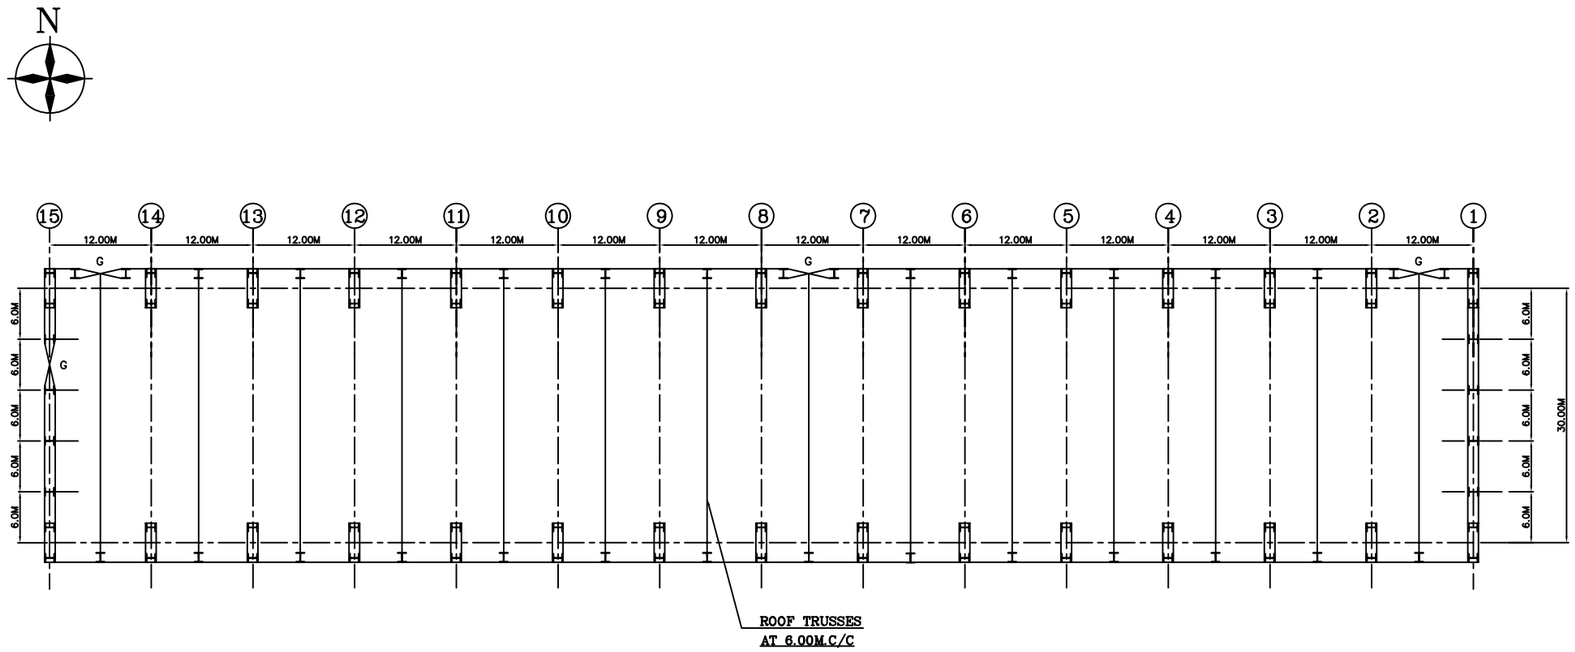

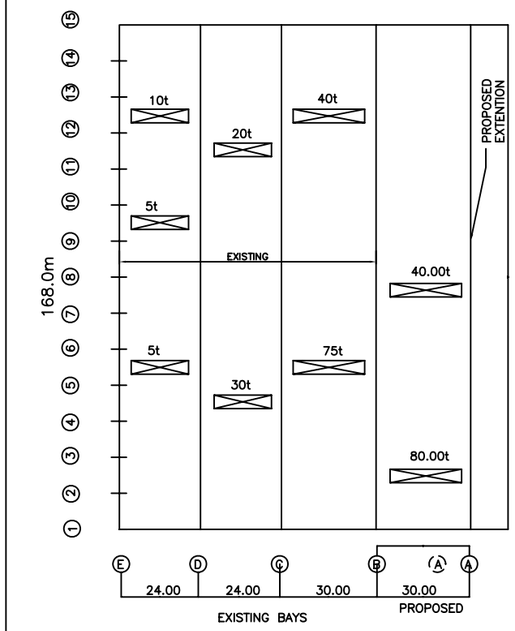

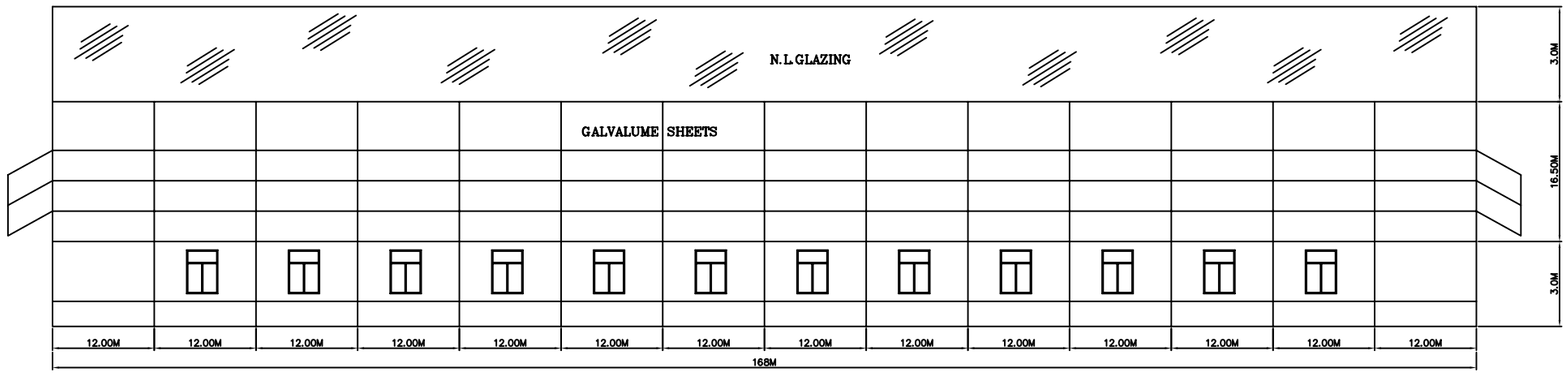

NORTH-SIDE ELEVATION-51 BLOCK

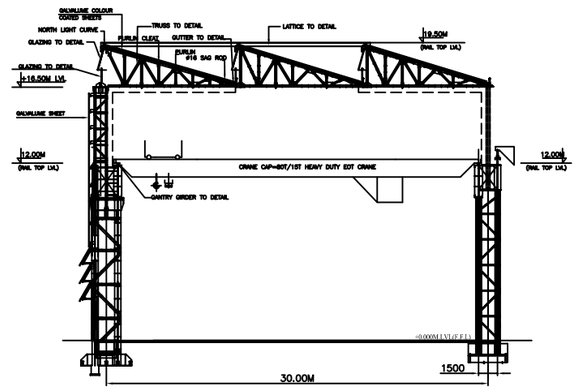

SECTION AT 'A-A'

FOR TENDER PURPOSE ONLY

THE INFORMATION ON THIS DOCUMENT IS THE PROPERTY OF BHARAT HEAVY ELECTRICALS LIMITED. IT MUST NOT BE USED DIRECTLY OR INDIRECTLY IN ANY WAY DETRIMENTAL TO THE INTEREST OF THE COMPAY

GENERAL DIMENSIONAL LIMITS,FITS & TOLERANCES AS PER HY0230261

COMPUTER FILE NAME | SIGN. AND DATE | REF. DWG. NO.

INVENTORY NO

REV.	DATE	ALTERED	CHD/APPD	ZONE

TYPE OF PRODUCT
OR
NAME OF CUSTOMER/PROJECT

BHARAT HEAVY ELECTRICALS LTD.
HYDERABAD

	NAME	SIGN.	DATE	NO.OF VAR.
DRN.	POORNIMA		18.08.07	NA
CHD.			18.08.07	
APPD.			18.08.07	

DEPT. CODE	UNTOL. DIMS.	SCALE	WEIGHT (KG)	REF. TO ASSY. DRG.	ITEM NO.	NO.OF ITEMS
450	GR. 9/M/f	1:50	NA	NA	NA	NA

TITLE
KEY PLAN-SECTION ELEVATION-
BOWL-MILL- BLOCK-EXPANSION

CARD CODE NA

DRAWING NO. 00 REV.

SHT. No 01 NO. OF SHT. 01