COPY RIGHT AND CONFIDENTIAL
The information on this document is the property of BHARAT HEAVY ELECTRICALS LIMITED.
It must not be used directly or indirectly in any detrimental to the interest of the company.

COMPUTER DOC. PATH/ NAME :

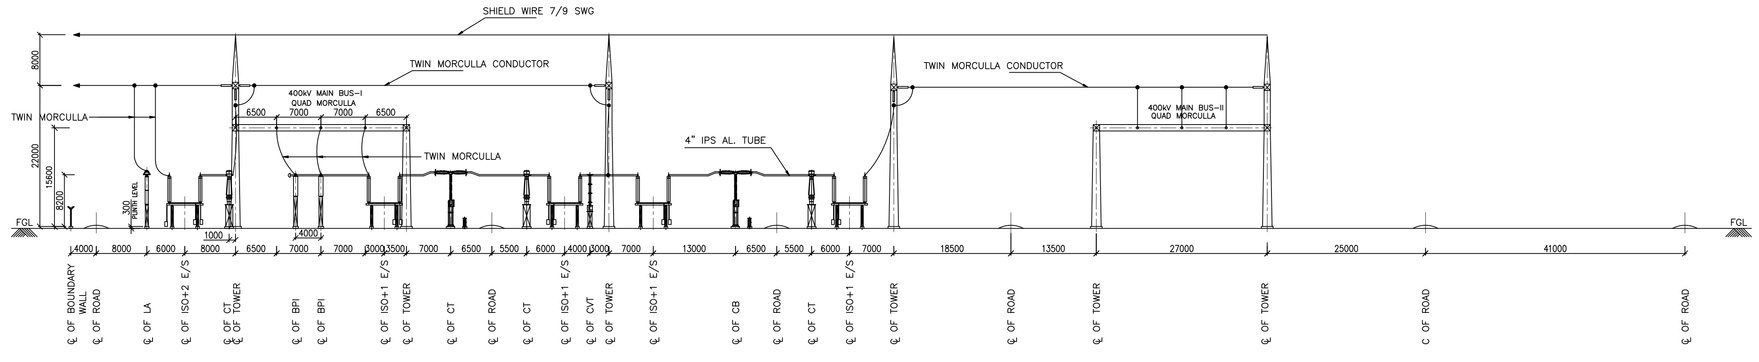

SECTION A–A (400 kV GTR BAY)

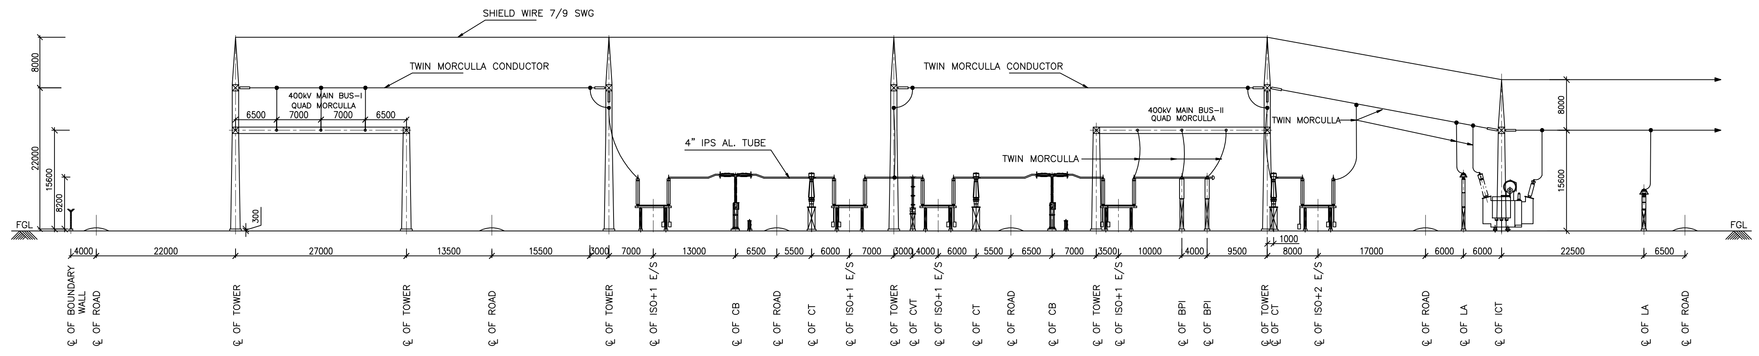

SECTION B–B (400 KV ICT BAY)

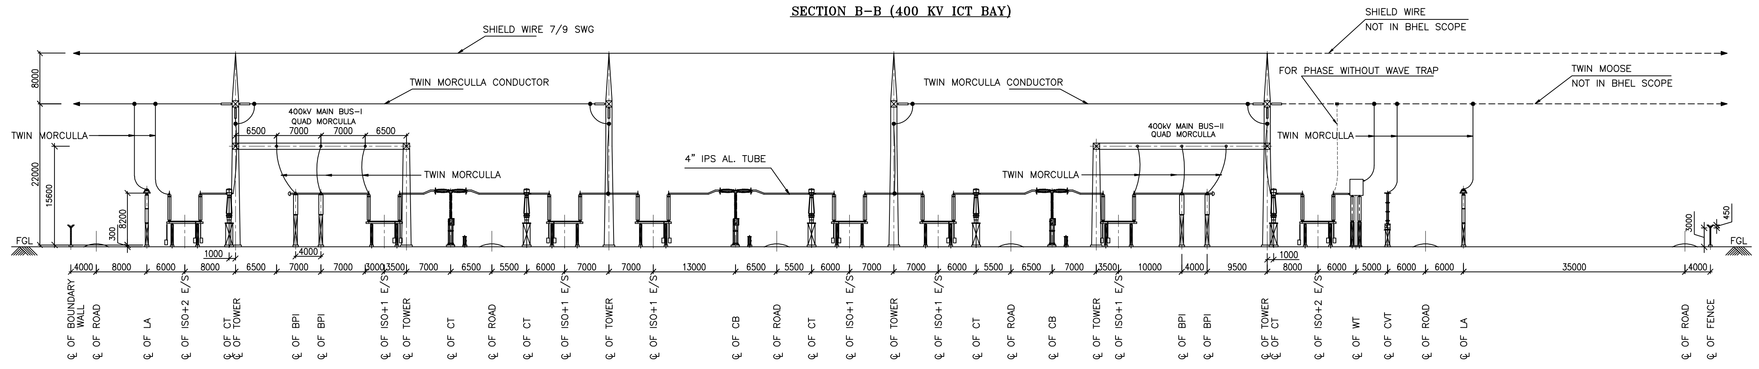

SECTION C–C (400 KV STN. TRFR. WITH LINE BAY)

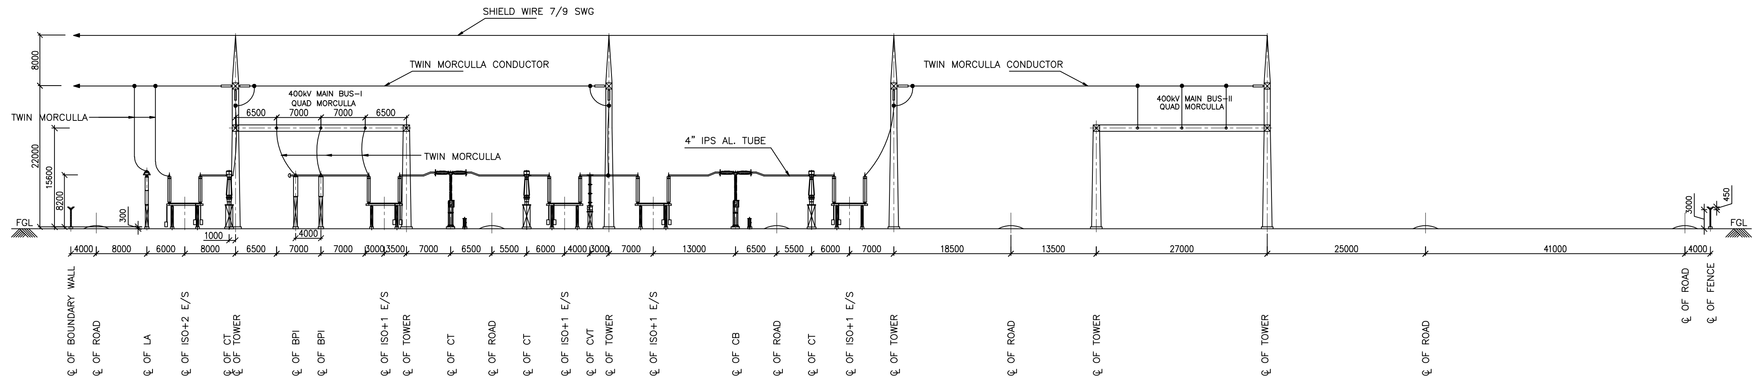

SECTION D–D (400 KV GTR BAY)

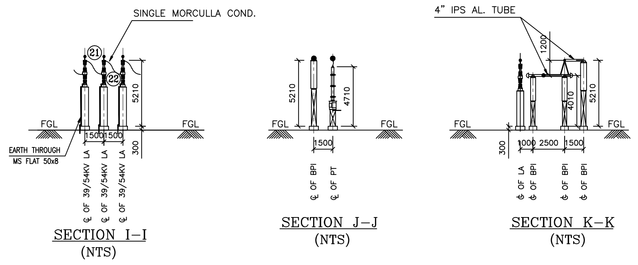

SECTION I–I (NTS)

SECTION J–J (NTS)

SECTION K–K (NTS)

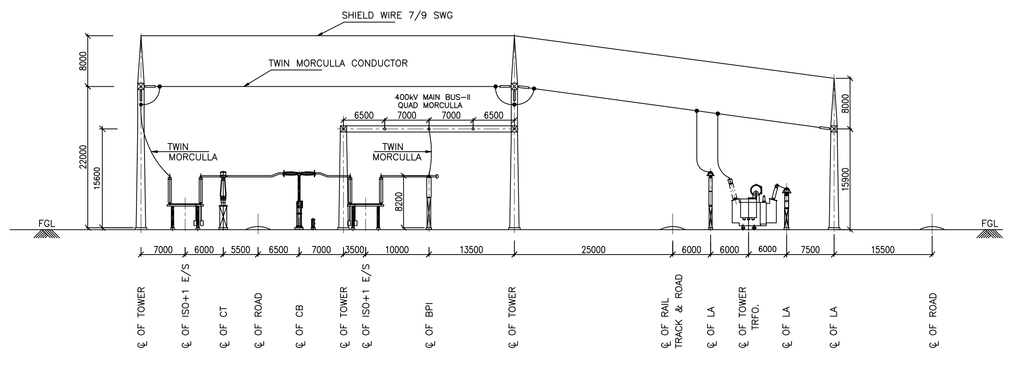

SECTION E–E (400 KV SPARE ICT BAY)

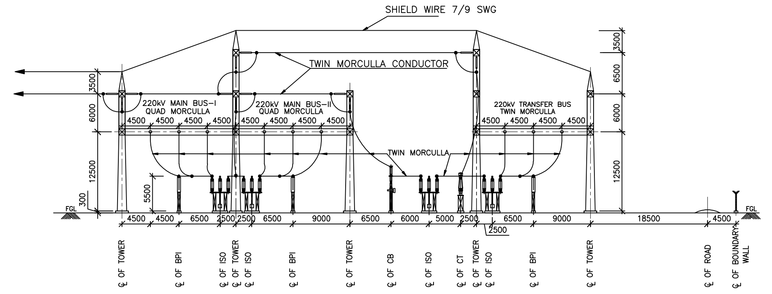
SHIELD WIRE 7/9 SWG
TWIN MORCULLA CONDUCTOR
220kV MAIN BUS-I QUAD MORCULLA
220kV MAIN BUS-II QUAD MORCULLA
220kV TRANSFER BUS TWIN MORCULLA
TWIN MORCULLA
FGL
12500
6000
3500
4500
4500
4