FIRST ANGLE PROJECTION

(ALL DIMENSIONS ARE IN mm)

DRG. NO. 3-301-19-00002

SH. 08 OF 12

No.	1	2	3	4	5	6	7	8	9	10	11	12	13	14	15
XR	-48.94	-48.81	-47.87	-46.01	-43.14	-39.14	-33.95	-27.61	-20.36	-12.59	-4.80	2.55	9.08	14.65	19.25
YR	21.77	22.98	24.59	26.53	28.65	30.73	32.46	33.44	33.28	31.69	28.58	24.00	18.14	11.29	3.75
XB	-48.94	-48.26	-46.78	-44.59	-41.84	-38.68	-35.25	-31.65	-27.91	-23.97	-19.76	-15.23	-10.43	-5.40	-0.22
YB	21.77	20.75	19.61	18.38	17.00	15.43	13.66	11.66	9.42	6.89	4.00	0.66	-3.18	-7.51	-12.28

No.	16	17	18	19	20	21	22	23	24	25	26	27	28	29	30
XR	22.87	25.90	28.76	31.50	34.11	36.58	38.89	41.03	42.96	44.68	46.17	47.40	48.38	49.09	49.65
YR	-4.26	-12.33	-20.15	-27.65	-34.81	-41.58	-47.92	-53.77	-59.07	-63.78	-67.85	-71.24	-73.92	-75.85	-77.41
XB	5.03	10.26	15.38	20.31	24.97	29.28	33.20	36.69	39.73	42.31	44.44	46.13	47.42	48.32	49.02
YB	-17.40	-22.79	-28.37	-34.04	-39.71	-45.28	-50.66	-55.77	-60.51	-64.81	-68.58	-71.77	-74.31	-76.16	-77.66

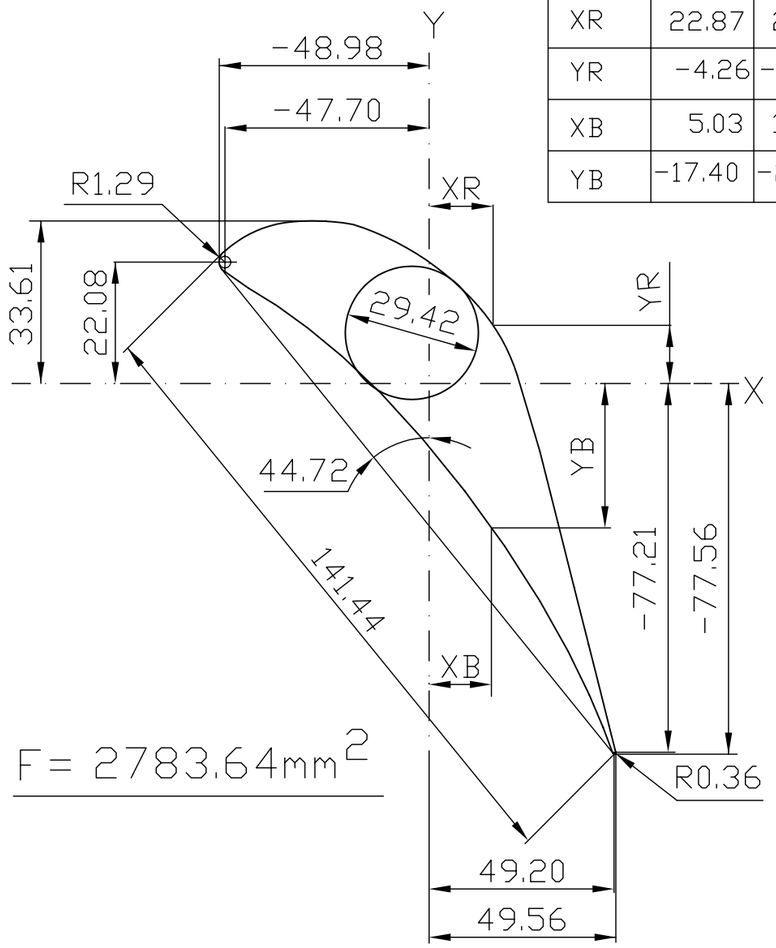

GENERAL DIMENSIONAL LIMITS,FITS & TOLERANCES AS PER HY0230261

SIGN. AND DATE | REF. DRG. NO. ST304225 | COMPUTER FILE NAME D11902SH.DWG

THE INFORMATION ON THIS DOCUMENT IS THE PROPERTY OF BHARAT HEAVY ELECTRICALS LIMITED. IT MUST NOT BE USED DIRECTLY OR INDIRECTLY IN ANY WAY DETRIMENTAL TO THE INTEREST OF THE COMPANY

INVENTORY NO

REV.	DATE	ALTERED	REV.	DATE	ALTERED	REV.	DATE	ALTERED
		CHD/APPD	01	19.04.2000	CHD/APPD TSP/	00	11.10.1982	CHD/APPD PN REDDY
ZONE			ZONE		DRAWING MADE ON CAD	ZONE		

TYPE OF PRODUCT OR
NAME OF CUSTOMER/PROJECT

BHARAT HEAVY ELECTRICALS LTD.
HYDERABAD

	NAME	SIGN	DATE	NO.OF VAR.
DRN.	TVP BABU		28.04.2000	-N.A.-
CHD.	T.S.PRABHAKAR		28.04.2000	
APPD.	C.N.V.RAMANA		28.04.2000	

RESTRICTED USE

DEPT. I.T.D.	UNTOL. DIMS. GR. ~~C/M/F~~		SCALE N.T.S.	WEIGHT (KG) -N.A.-	REF. TO ASSY. DRG. -N.A.-	ITEM NO. -N.A.-	NO.OF ITEMS -N.A.-
CODE 415							

TITLE PROFILE CO-ORDINATES FOR SECTION.O-O (7020-22687) (2.8 Sqm-3)

CARD CODE N.A.

DRAWING NO. ~~3-11-5227~~ 3-301-19-00002 REV. 01

SHT. No 08 NO. OF SHT. 12

I-00 VAR

18-06-2009 12:19:03

Printed by : G.S.R.REDDY-HM2032 / 1865692 on 25-04-16 15:24:23

This Drawing is printed from Engineering Digital Archive System (EDAS). Therefore signatures are not essentially required.