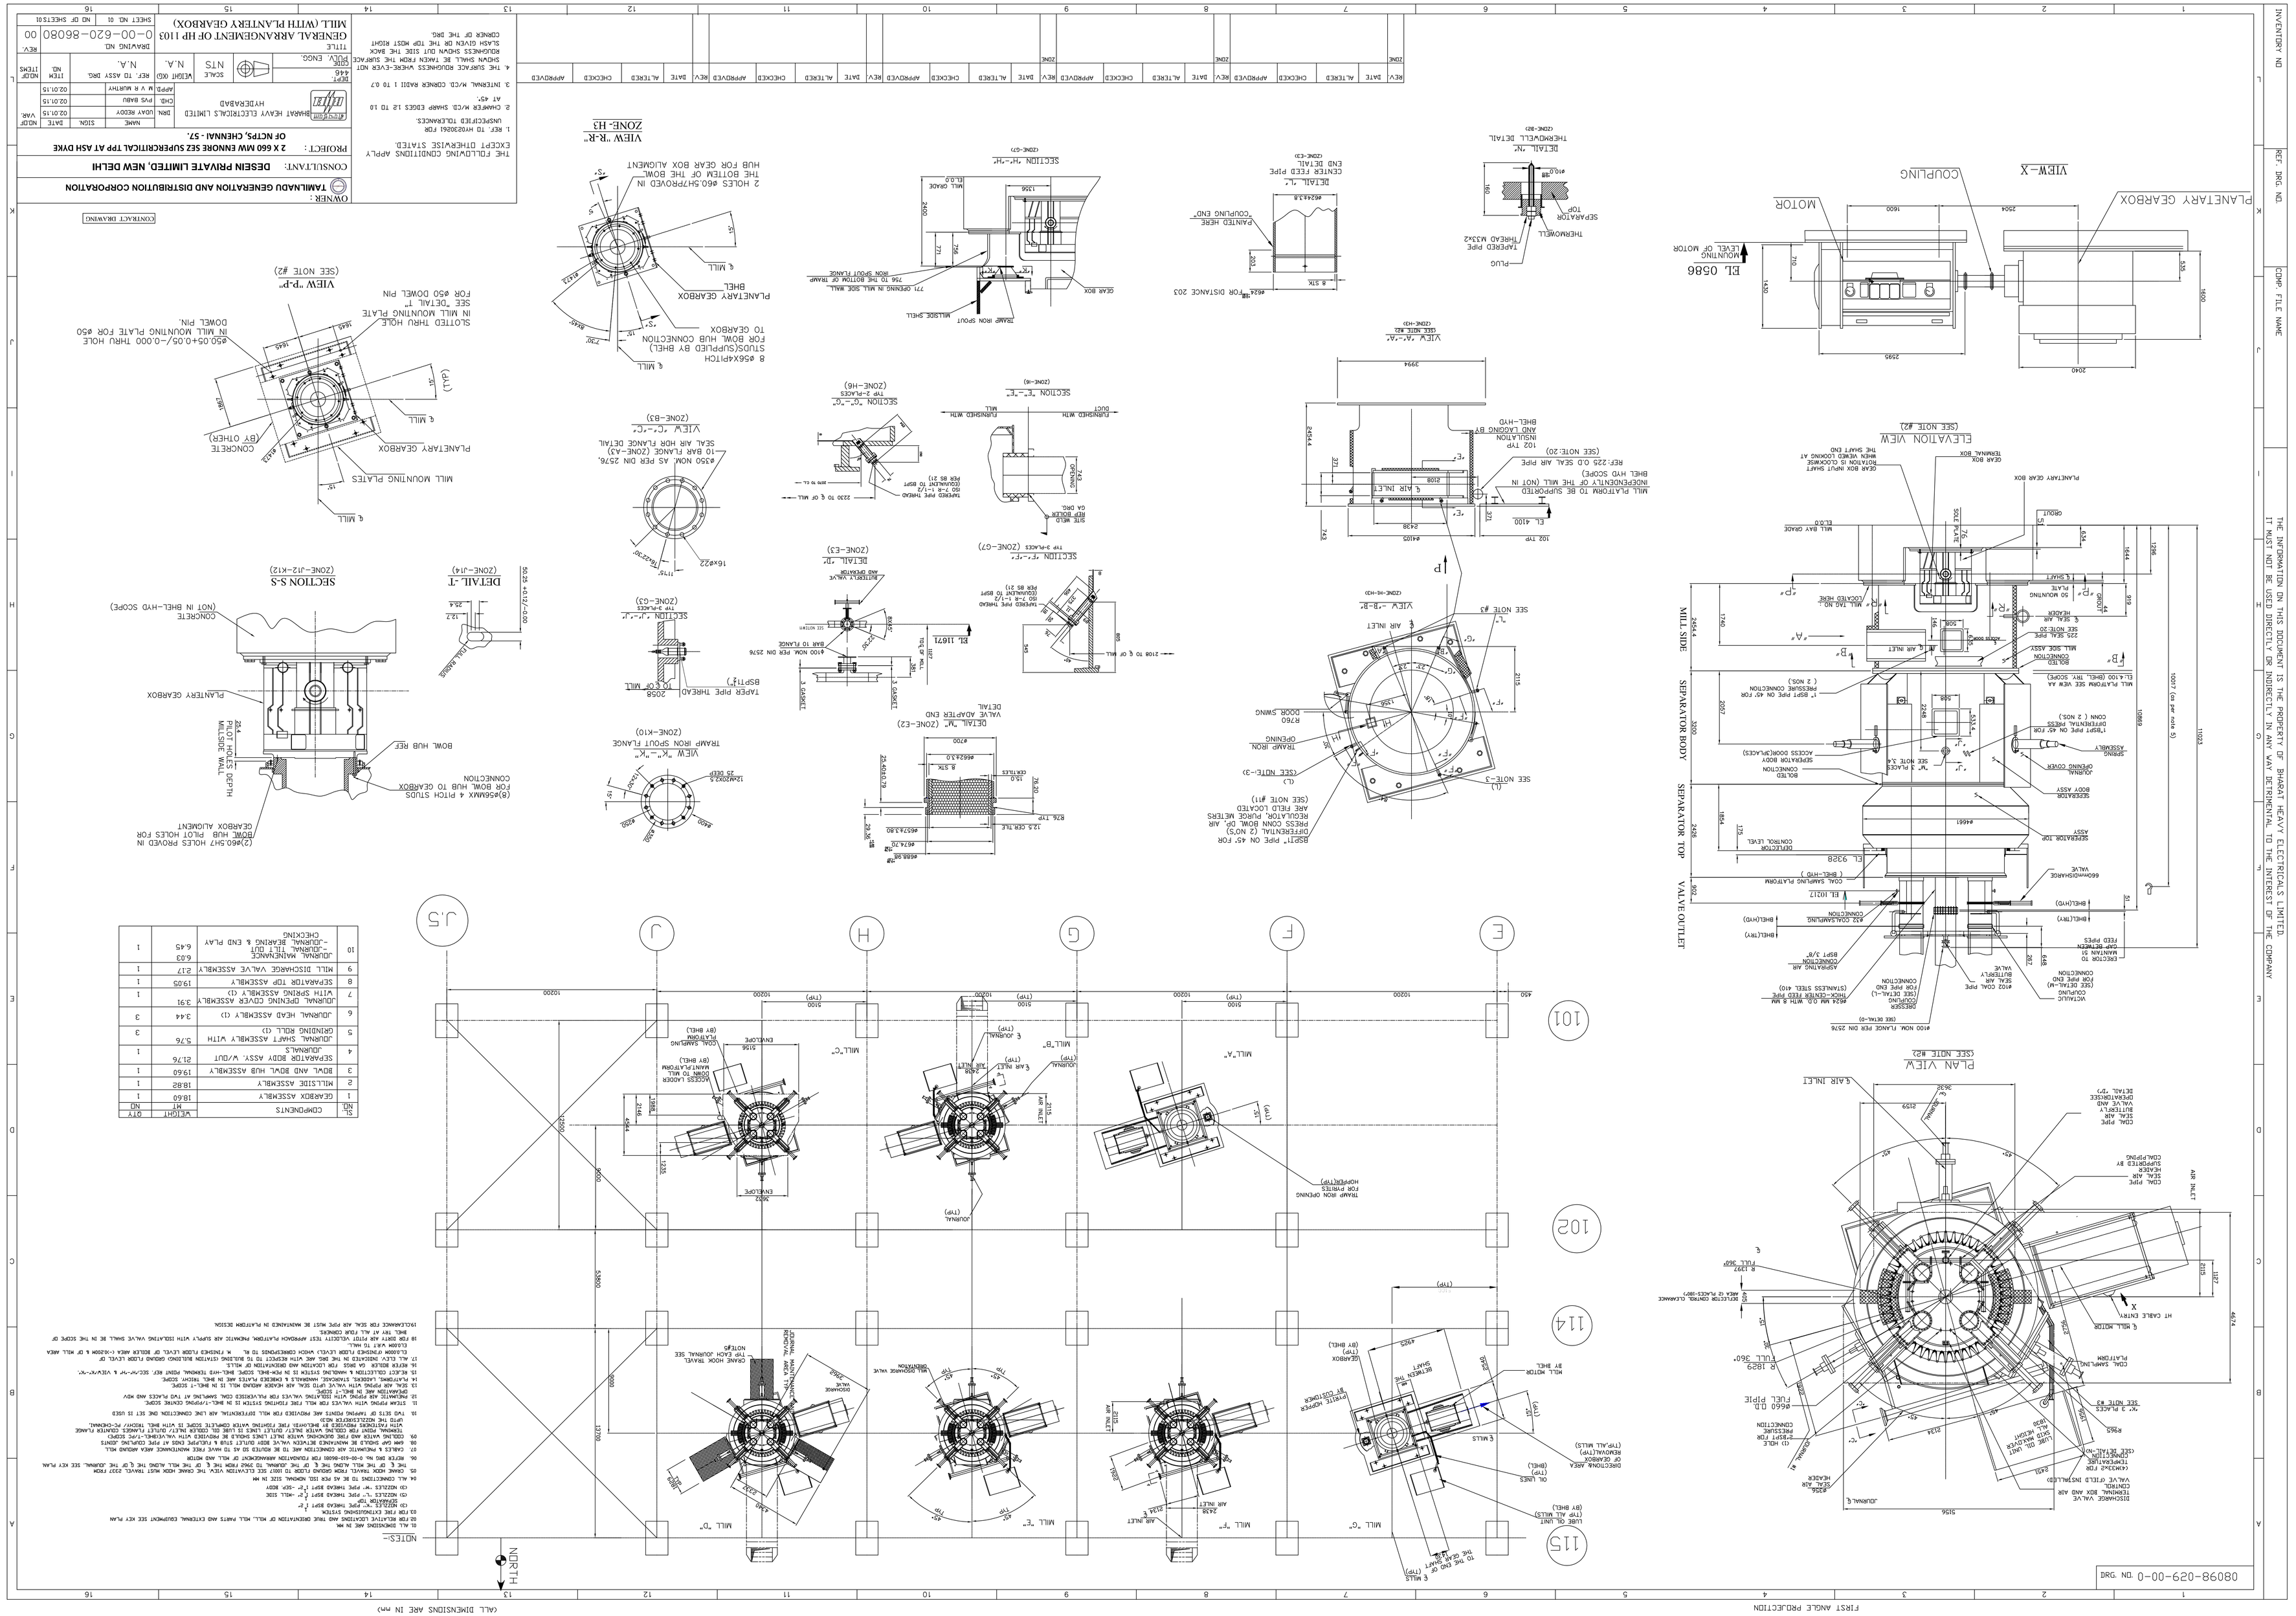
OWNER : TAMILNADU GENERATION AND DISTRIBUTION CORPORATION
CONSULTANT: DESSIN PRIVATE LIMITED, NEW DELHI
PROJECT : 2 X 660 MW ENNORE SEZ SUPERCRITICAL TPP AT ASH DYKE OF NTPS, CHENNAI - 57.
BHARAT HEAVY ELECTRICALS LIMITED HYDERABAD
GENERAL ARRANGEMENT OF HP 1103 MILL (WITH PLANTERY GEARBOX)
0-00-620-86080
THE FOLLOWING CONDITIONS APPLY EXCEPT OTHERWISE STATED.
1. REF: TO HV023041 FOR UNSPECIFIED TOLERANCES.
2. CHAMFER M/CD SHARP EDGES 12 TO 10 AT 45°.
3. INTERNAL M/CD CORNER RADII 1 TO 07
4. THE SURFACE ROUGHNESS WHERE-EVER NOT SHOWN SHALL BE TAKEN FROM THE ROUGHNESS SLASH GIVEN ON THE TOP MOST RIGHT CORNER OF THE DRG.
PLANETARY GEARBOX
MOTOR
COUPLING
VIEW-X
EL 0586
MOUNTING LEVEL OF MOTOR
THE INFORMATION ON THIS DOCUMENT IS THE PROPERTY OF BHARAT HEAVY ELECTRICALS LIMITED. IT MUST NOT BE USED DIRECTLY OR INDIRECTLY IN ANY WAY DETRIMENTAL TO THE INTEREST OF THE COMPANY
DRG. NO. 0-00-620-86080
NORTH
FIRST ANGLE PROJECTION
(ALL DIMENSIONS ARE IN mm)