THE INFORMATION ON THIS DOCUMENT IS THE PROPERTY OF BHARAT HEAVY ELECTRICALS LIMITED. IT MUST NOT BE USED DIRECTLY OR INDIRECTLY IN ANY WAY DETRIMENTAL TO THE INTEREST OF THE COMPANY

FIRST ANGLE PROJECTION

ALL DIMENSIONS ARE IN mm

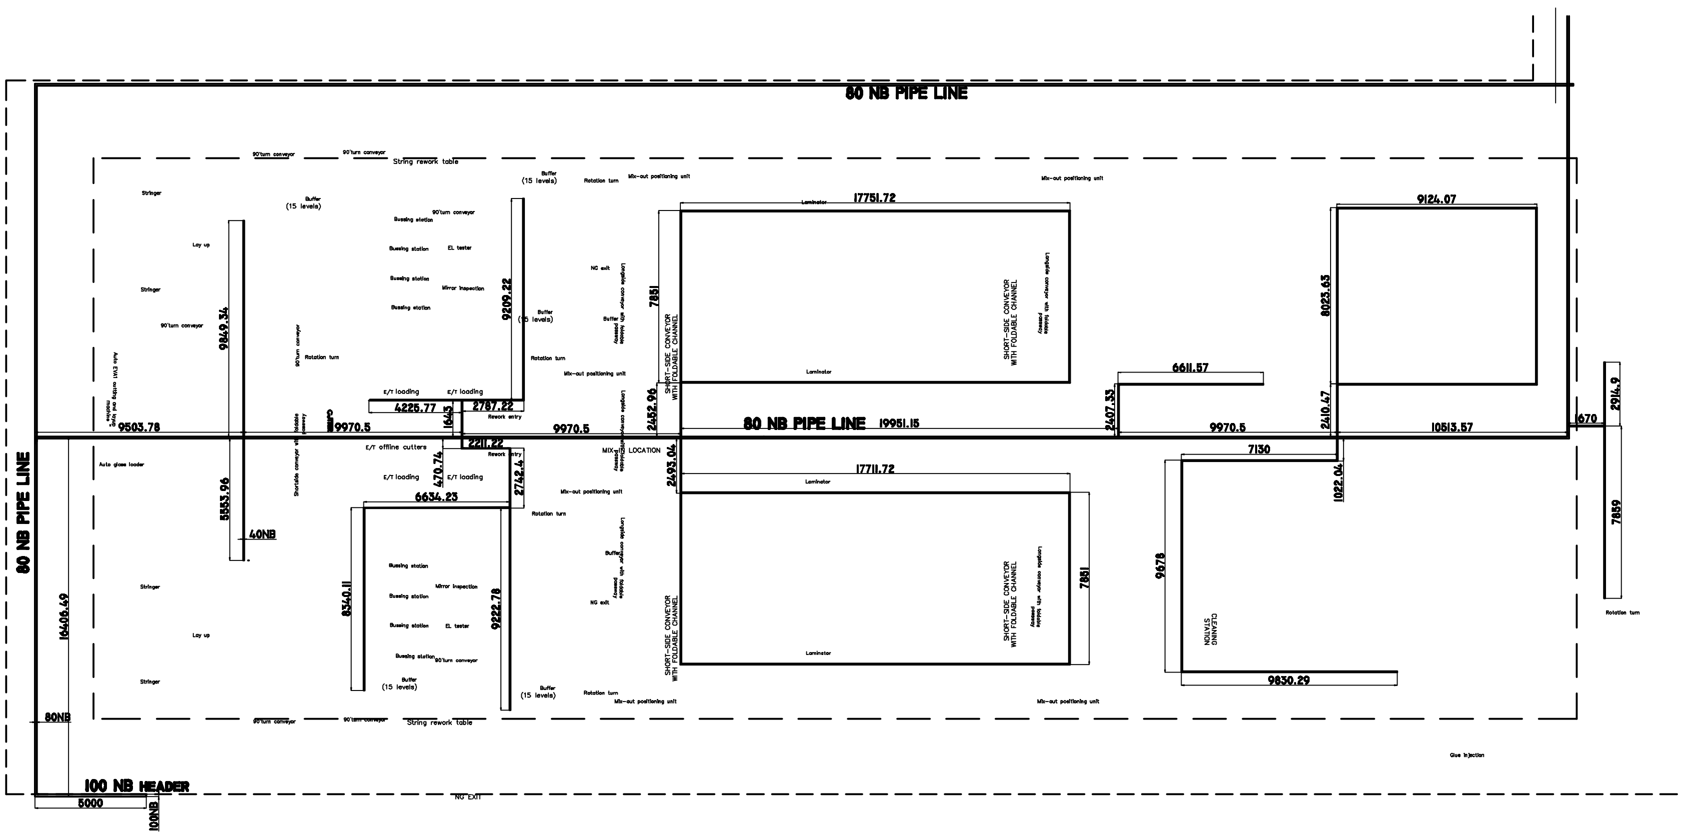

	HT.ROOM/TRANSFORMER RM ADDED					
ITEM No.	DESCRIPTION	DRAWING No.	MATL.CODE	MATL.SPECIFICATION	QTY.	

BILL OF MATERIAL

BHARAT HEAVY ELECTRICALS LTD.,
ELECTROPORCELAINS DIVISION
BANGALORE – 560 012

	NAME	SIGN	DATE
PREPARED	PAVAN YN		
CHECKED	ANAND JOSHI		
APPROVED	ARUNACHALAM		

DEPT
CODE
SCALE: NTS
WEIGHT (kg) (Approx)
REF TO ASSY.DRG
ITEM No.
No.OF ITEMS

TITLE: COMPRESSED AIR LAYOUT FOR SPV MODULE MFG SHOP FLOOR / DRAFT LAYOUT -1 16-5-16

DRAWING No.: SPV COMPRESSOR PIPE LINE - 01

REV. 0

SHEET No.
No.OF SHEETS
SUPERSEDING DRG.No.
FOLIO No.