FIRST ANGLE PROJECTION

ALL DIMENSIONS ARE IN mm

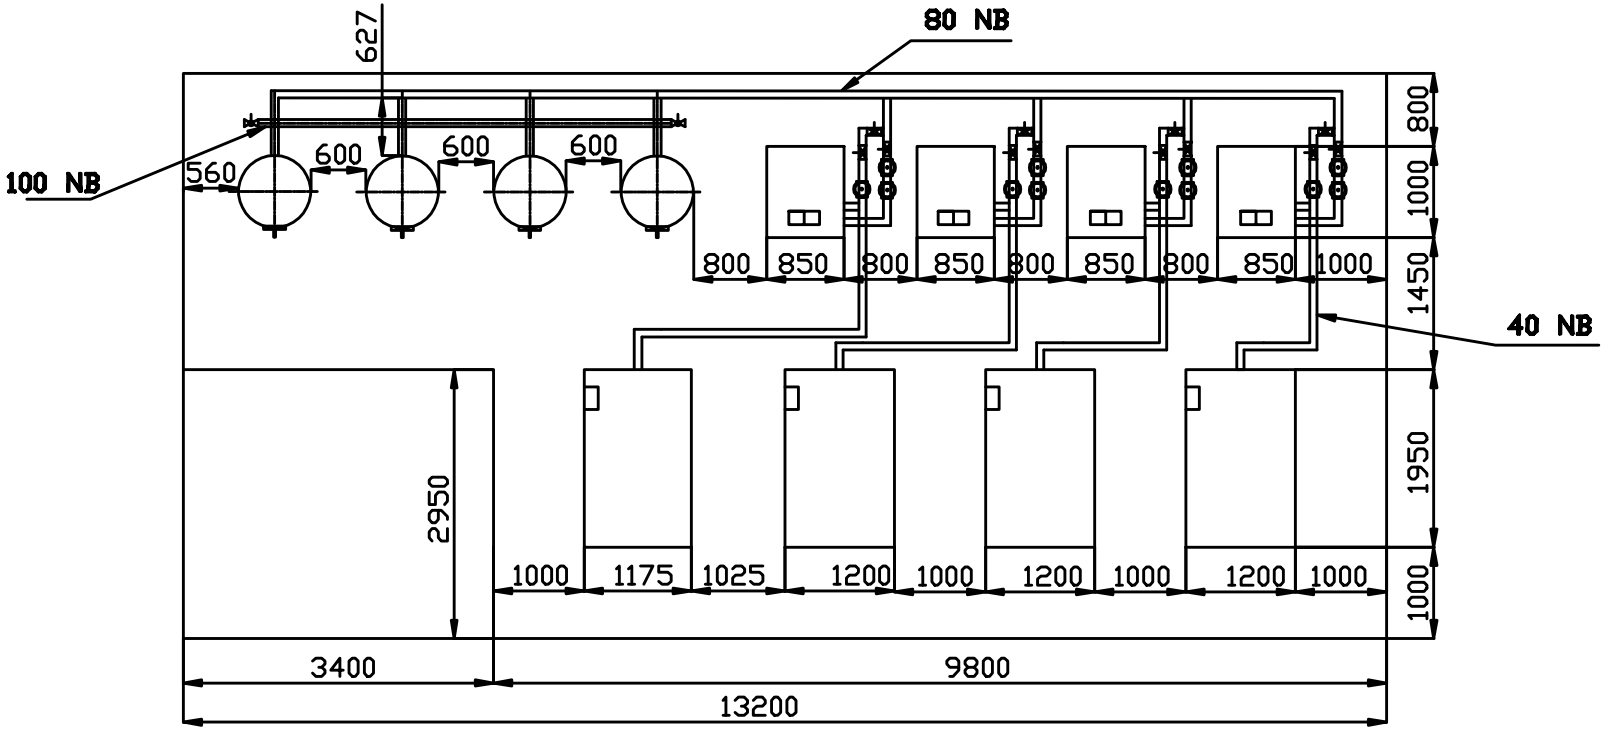

Note:-
-PIPING FROM COMPRESSOR TO DRYER CAN BE HELD BY CLAMPS SUPORTED FROM ROOF OF COMPRESSOR HOUSE.
- PIPE OFTER DRYER & FILTERS CAN BE HELD BY CLAMP SUPORTED FROM WALLS OF COMPRESSOR HOUSE.

⊙ - FILTER

- VALVE

CR - COMPRESSOR UNIT

DR - DRYER UNIT

AR - AIR RECEIVER

LAYOUT AS PER OPTION-1 OF P&ID

BHARAT HEAVY ELECTRICALS LTD., ELECTROPORCELAINS DIVISION BANGALORE - 560 012		NAME	SIGN	DATE
	PRPD	PAVAN Y M		
	CHD	AMARJYOTI		
	APPD	ARUNACHALAM		

DEPT / CODE	SCALE	WEIGHT (kg)	REF TO ASSY.DRG	ITEM No.	No.OF ITEMS
	NTS	(Approx)			

TITLE	DRAWING No.	REV.
COMPRESSOR LAYOUT FOR CENTAL HOUSING	SPV COMPRESSOR PIPE LINE - 02	02
	SHEET No. / No.OF SHEETS	
SUPERSEDES DRG.No. / FOLIO No.		SHT.SIZE A3-420x297

THE INFORMATION ON THIS DOCUMENT IS THE PROPERTY OF BHARAT HEAVY ELECTRICALS LIMITED. IT MUST NOT BE USED DIRECTLY OR INDIRECTLY IN ANY WAY DETRIMENTAL TO THE INTEREST OF THE COMPANY