PRODUCED BY AN AUTODESK EDUCATIONAL PRODUCT
FIRST ANGLE PROJECTION
ALL DIMENSIONS ARE IN MM

DRAWING No. PE-DG-J30-601-C001

CUSTOMER'S DRAWING No.

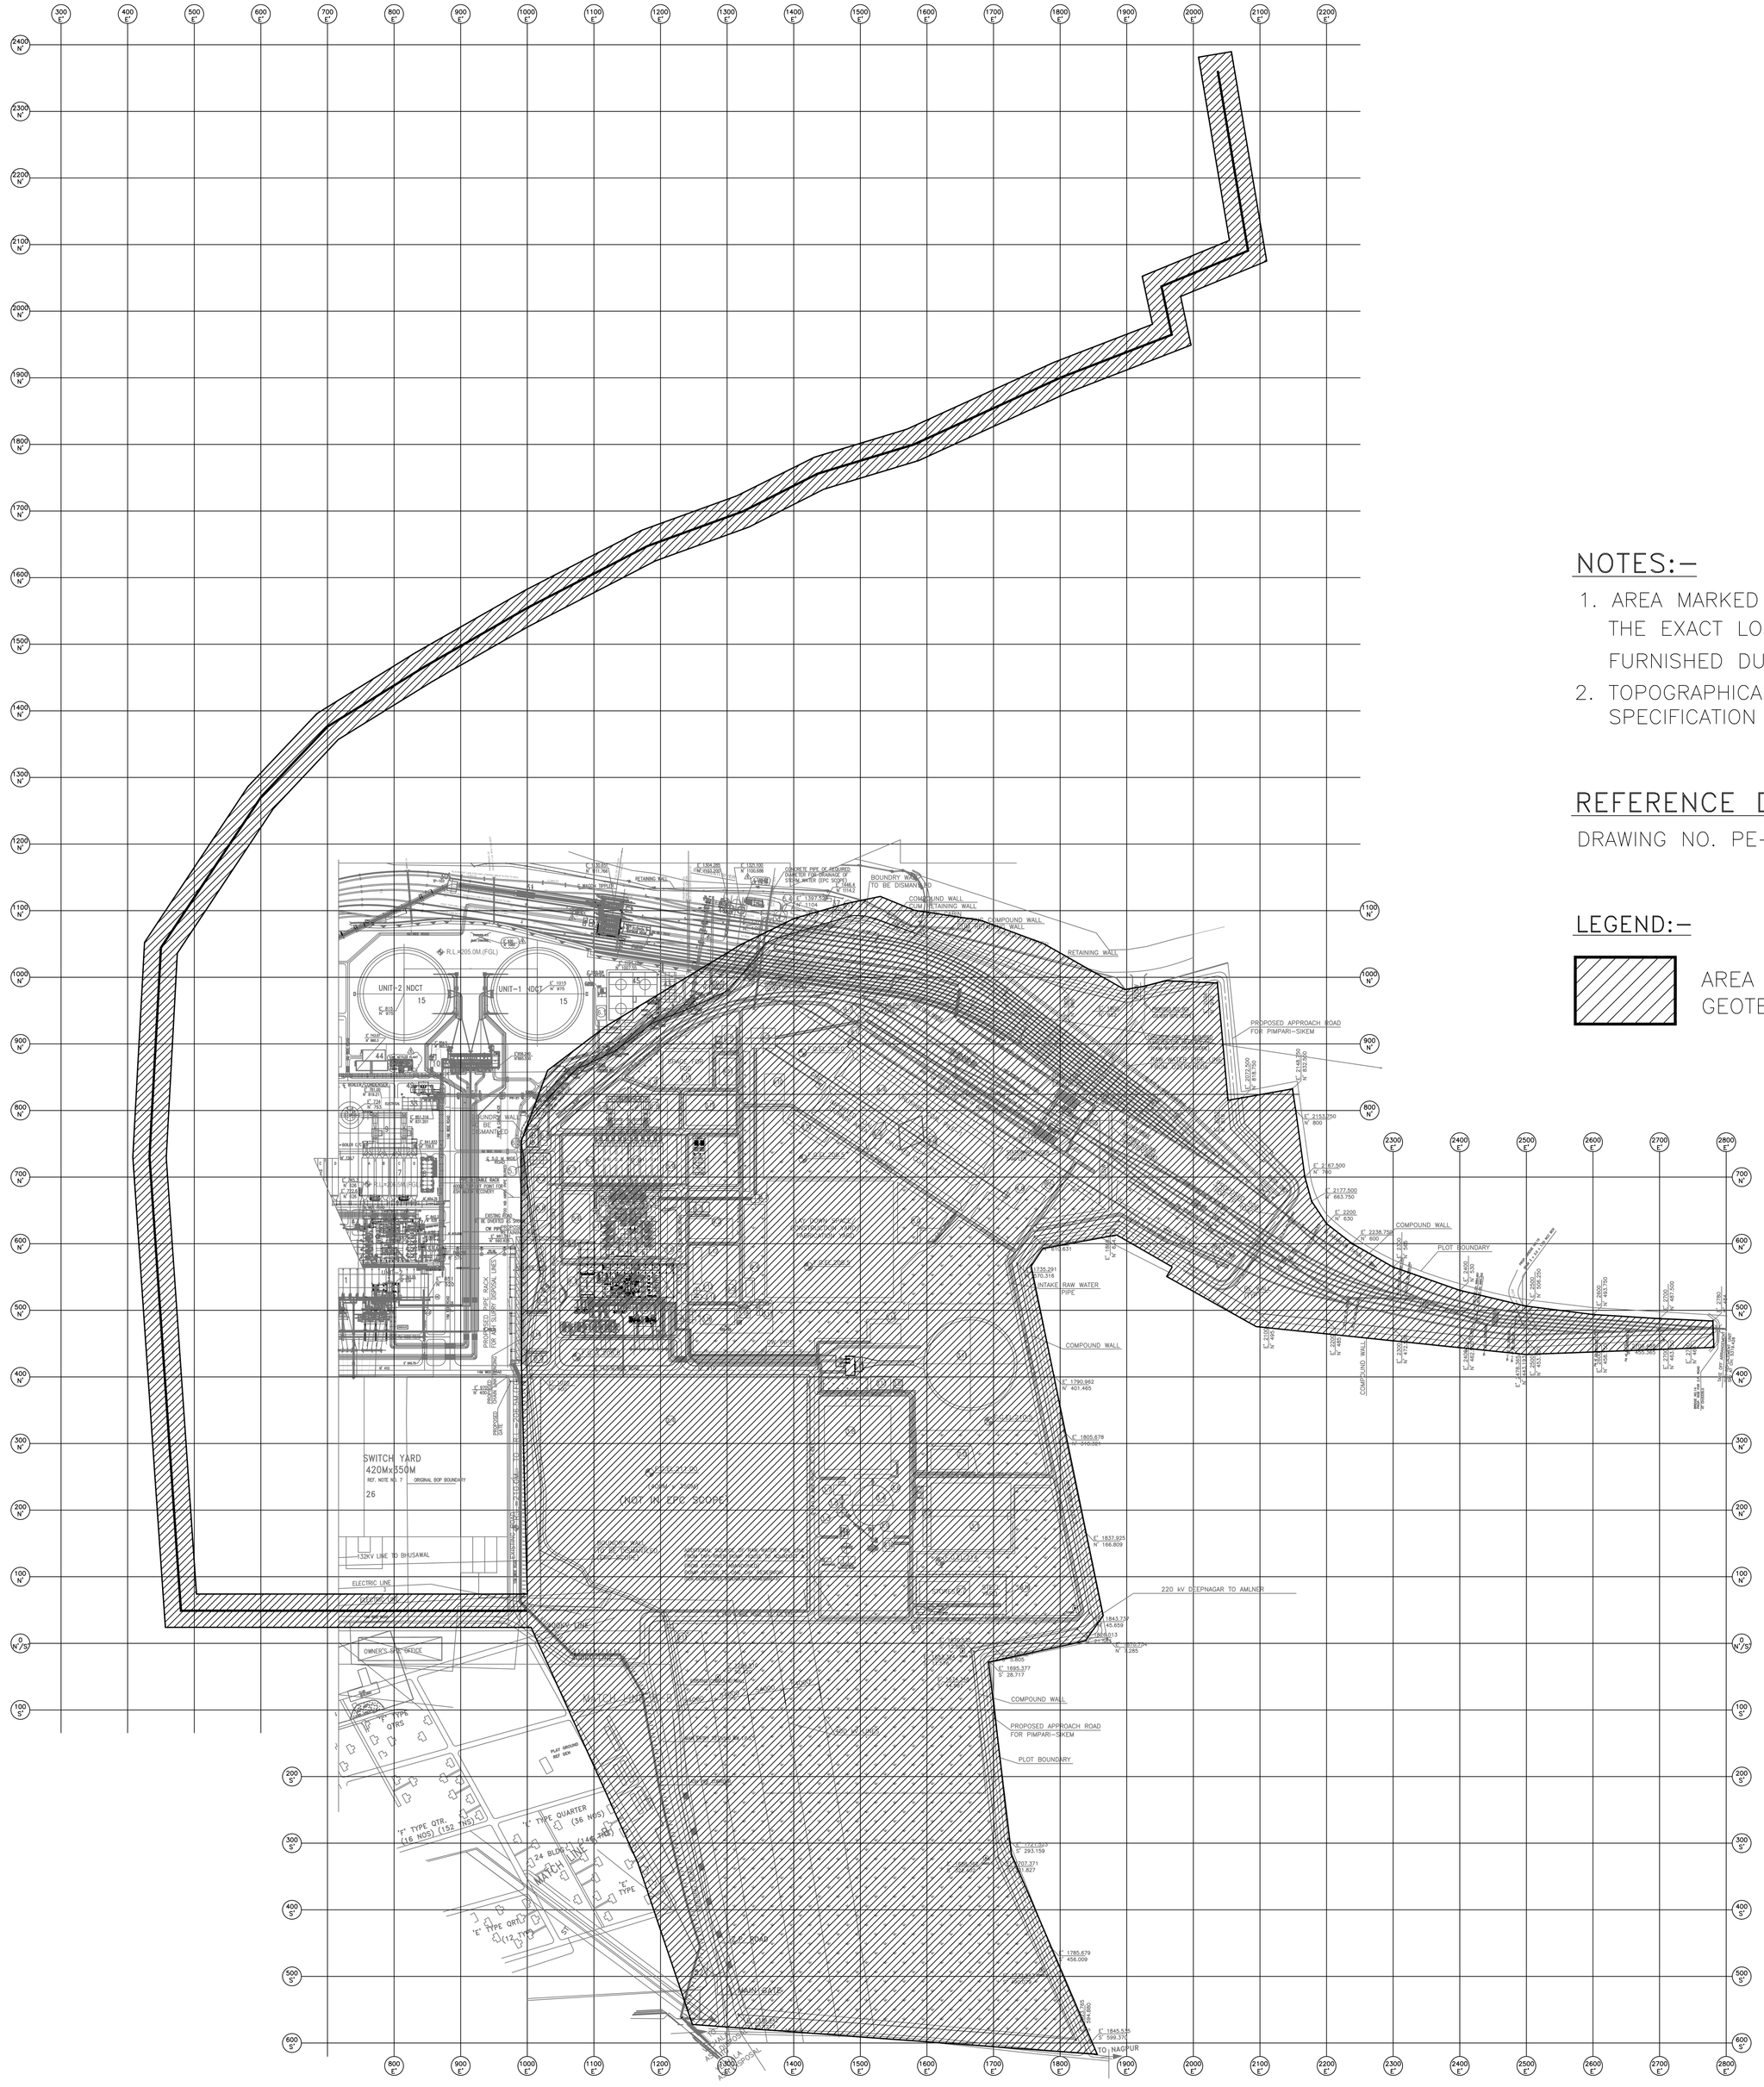


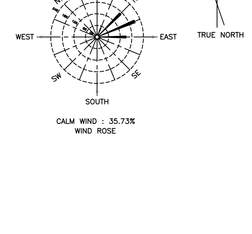


## NOTES:-

1. AREA MARKED FOR TOPOGRAPHICAL SURVEY AND GEOTECHNICAL INVESTIGATION IS INDICATIVE ONLY. THE EXACT LOCATION FOR TOPOGRAPHICAL SURVEY AND GEOTECHNICAL INVESTIGATION SHALL BE FURNISHED DURING EXECUTION.
2. TOPOGRAPHICAL SURVEY AND GEOTECHNICAL INVESTIGATION SHALL BE CARRIED OUT AS PER SPECIFICATION NO. PE-TS-J30-601-001 AND PE-TS-999-603-002 RESPECTIVELY.

## REFERENCE DRAWING:-

DRAWING NO. PE-DG-J30-100-M001 TITLED "PLOT PLAN", REV.-R0.

## LEGEND:-

AREA FOR TOPOGRAPHICAL SURVEY & GEOTECHNICAL INVESTIGATION LAYOUT

TENDER PURPOSE ONLY

MAHAGENCO — MAHARASHTRA STATE POWER GENERATION CO.LTD.
BHUSAWAL T.P.S. UNIT-6 : 1 X 660 MW PROJECT

OWNER CONSULTANT: PROCON ENGINEERS
(DIVISION OF NIMOTO CONSULTING ENGINEERS PVT. LTD.)

1 X 660 MW BHUSAWAL T.P.S. UNIT-6 TPP

JOB NO. J30
STATUS PROPOSAL
DISTRIBUTION

| REV. | DATE | ALTD | CHD | APPD | REV. | DATE | ALTD | CHD | APPD |
|---|---|---|---|---|---|---|---|---|---|
| | | | | | | | | | |

BHARAT HEAVY ELECTRICALS LTD
POWER SECTOR
PROJECT ENGINEERING MANAGEMENT
NOIDA

COPY RIGHT AND CONFIDENTIAL
The information on this document is the property of BHARAT HEAVY ELECTRICALS LIMITED it must not be used directly or indirectly in any way deterimental to the interest of the company.

| DEPT CODE | | NAME | SIGN | DATE |
|---|---|---|---|---|
| C | DRN | S.ND | -SD- | 04.01.2014 |
| | DESN | VV | -SD- | 04.01.2014 |
| | CHD | TMSR | -SD- | 04.01.2014 |
| | APPD | GPK | -SD- | 04.01.2014 |

TITLE
TOPOGRAPHICAL SURVEY & GEOTECHNICAL INVESTIGATION LAYOUT

DEPT. / SIGN / SCALE / DRAWING NO. PE-DG-J30-601-C001
SHEET OF 1 REV. 00
SIZE-A0

COMPUTER FILE NAME: J30_100_M001_R0

PRODUCED BY AN AUTODESK EDUCATIONAL PRODUCT
COPY RIGHT AND CONFIDENTIAL
The information on this document is the property of BHARAT HEAVY ELECTRICALS LIMITED
It must not be used directly or indirectly in any way deterimental to the interest of the company.