DRAWING No. TB-343-316-127

COPY RIGHT AND CONFIDENTIAL
BHARAT HEAVY ELECTRICALS LIMITED
The information on this document is the property of BHARAT HEAVY ELECTRICALS LIMITED
it must not be used directly or indirectly in any way detrimental to the interest of the company.

COMPUTER DRG. PATH NAME :

REF. DRG. No.

SIGN. & DATE

INVENTORY No.

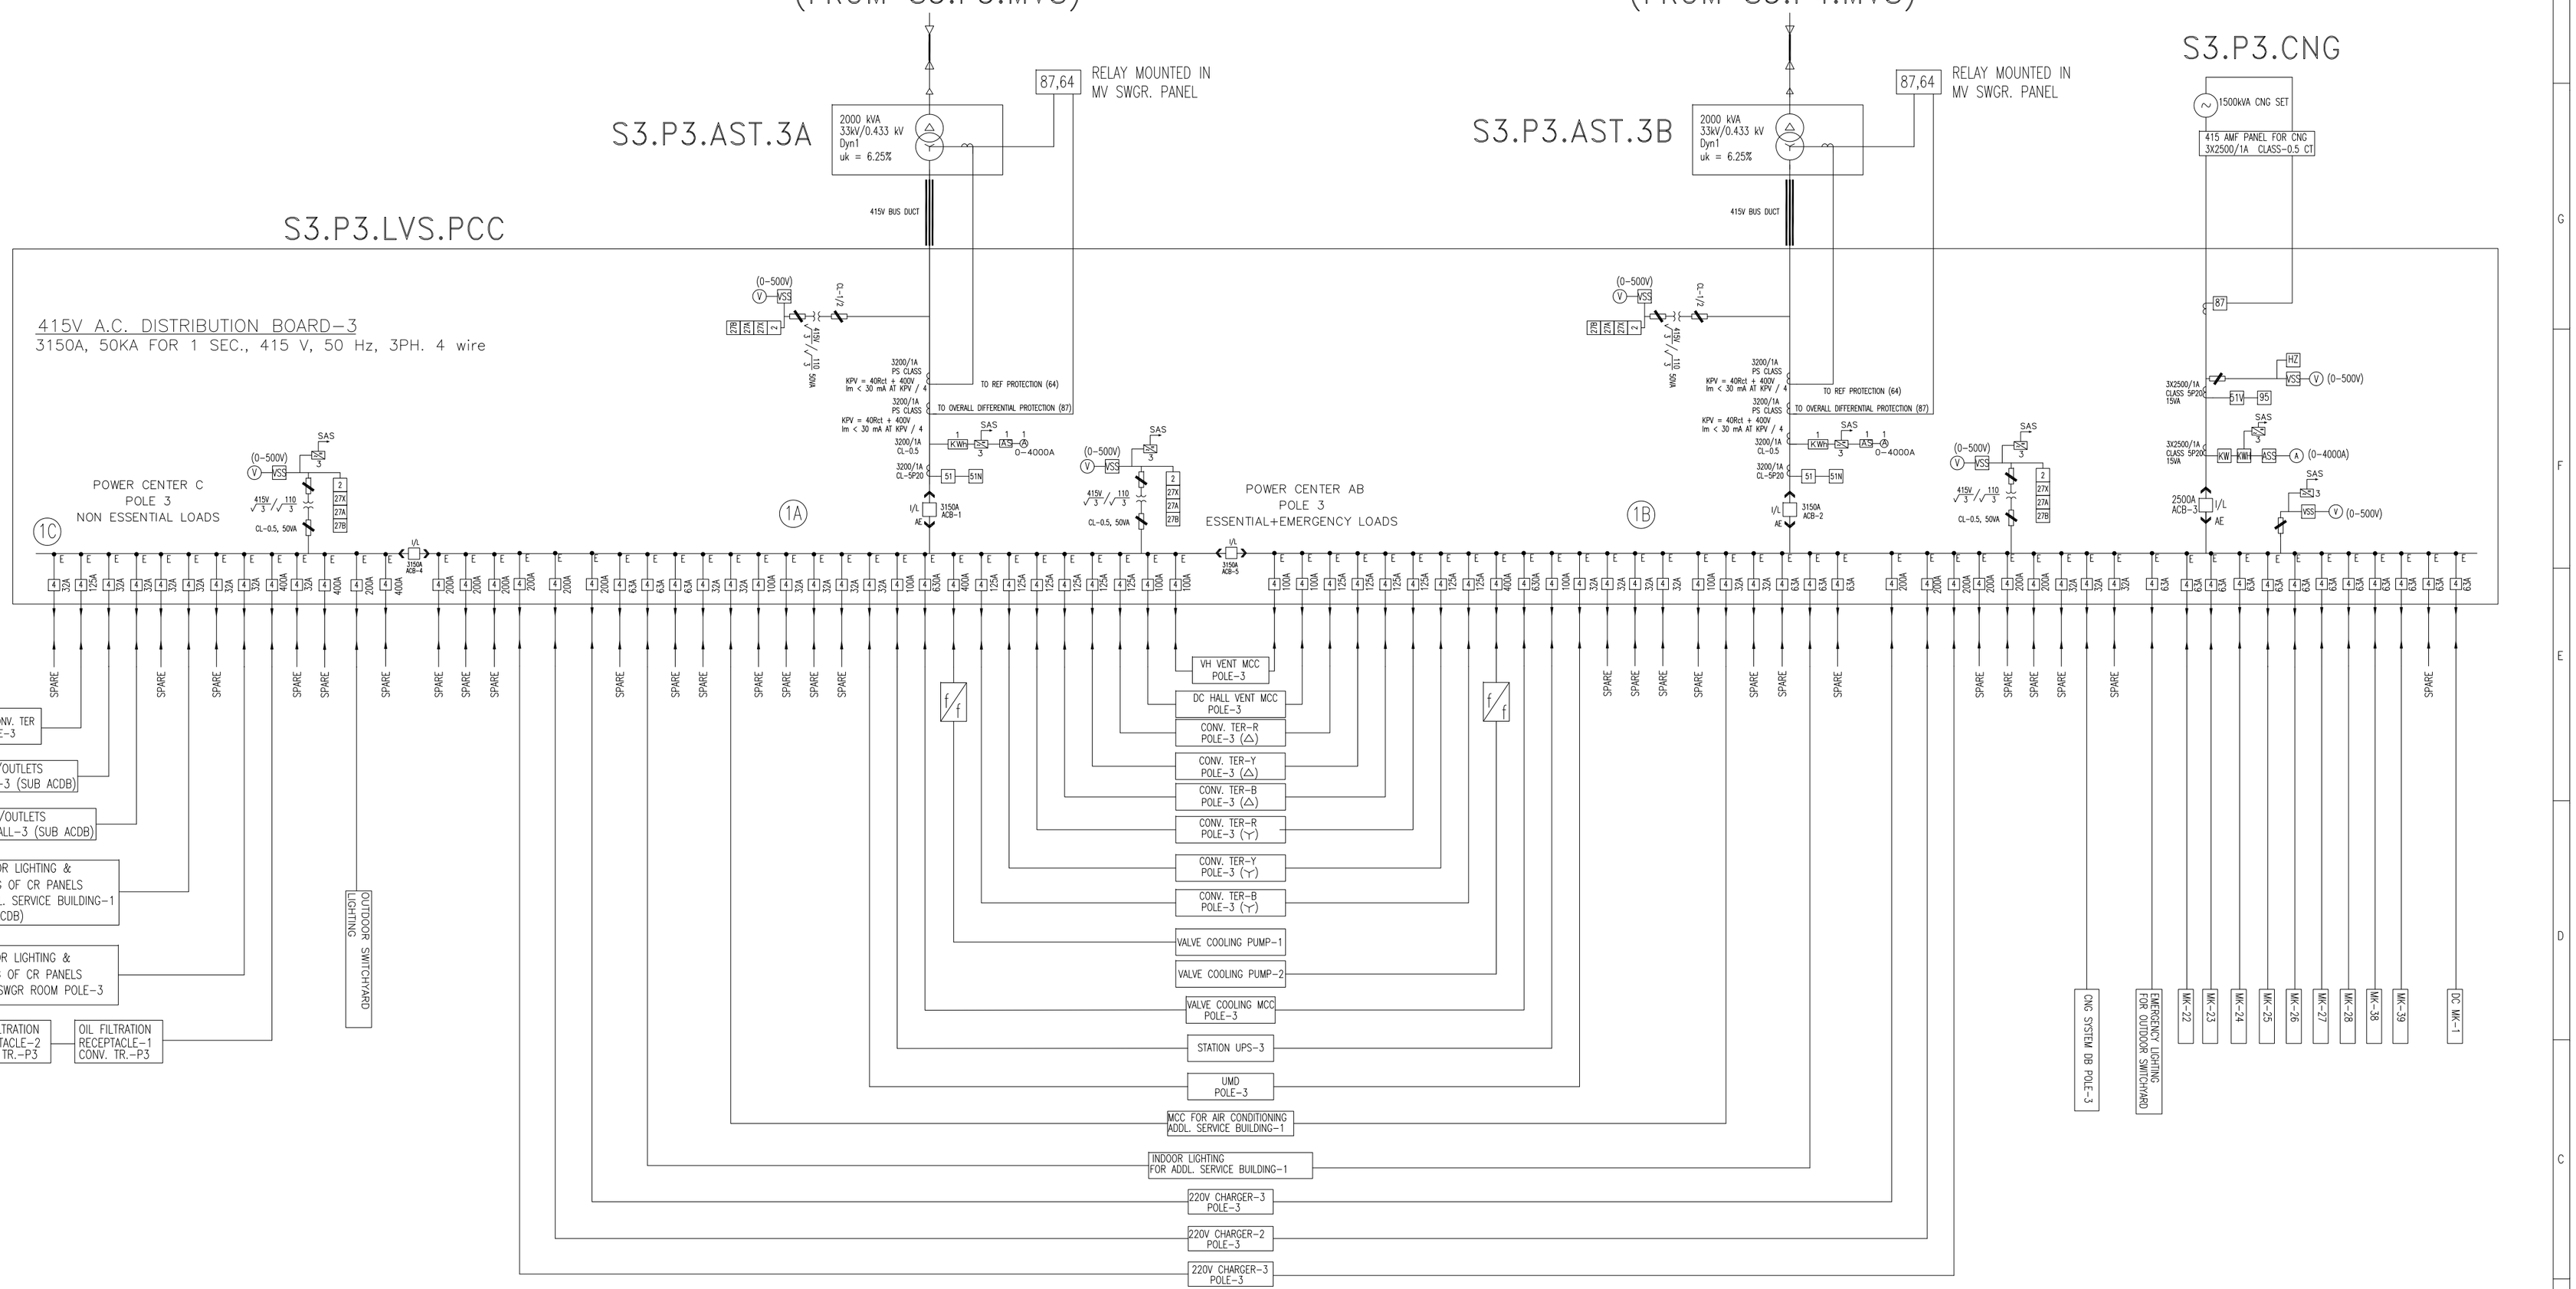

NOA NO.	C-61901R-S056-8/NOA-II/3660 DATED 21.3.2011 FOR SUPPLIES & C-61901R-S056-8/NOA-IV/3662 DATED 21.3.2011 FOR SERVICES		
ADDITIONAL INFORMATION W.O.No. 80014	ग्राहक/परियोजना का नाम NAME OF CUSTOMER/PROJECT	POWER GRID CORPORATION OF INDIA LIMITED +/- 800 kV, 6000 MW HVDC MULTI TERMINAL SYSTEM PACKAGE ASSOCIATED WITH NE/ER-NR/WR INTERCONNECTOR-I	
STATUS OF DRAWING			
DISTRIBUTION OF PRINTS	भारत हेवी इलेक्ट्रिकल्स लिमिटेड ट्रांसमिशन परियोजना विभाग BHARAT HEAVY ELECTRICALS LTD. TRANSMISSION PROJECTS DIVISION		

	नाम /NAME	हस्ता./SIGN.	दि./DATE
बनाया DRAWN	RK	-SD-	21.12.11
जांचा CHECKED	BA/SKS	-SD-	21.12.11
स्वीकृत APPROVED	AS	-SD-	21.12.11

REV.	DATE	ALTERED	CHECKED	APPROVED
01	26.07.12	RK	BA/SKS	AS

विभाग DEPT. | कोड CODE | जलपात / SCALE NTS | कार्ड कोड CARD CODE | ZONE

शीर्षक/TITLE: SINGLE LINE DIAGRAM 415V AUX. AC SYSTEM

ड्राईंग क्र./DRAWING NO. TB-343-316-127 | पुनः/REV. 01

पृष्ठ क्र./SHEET No. 04 | अगला पृष्ठ/NEXT SHEET 05